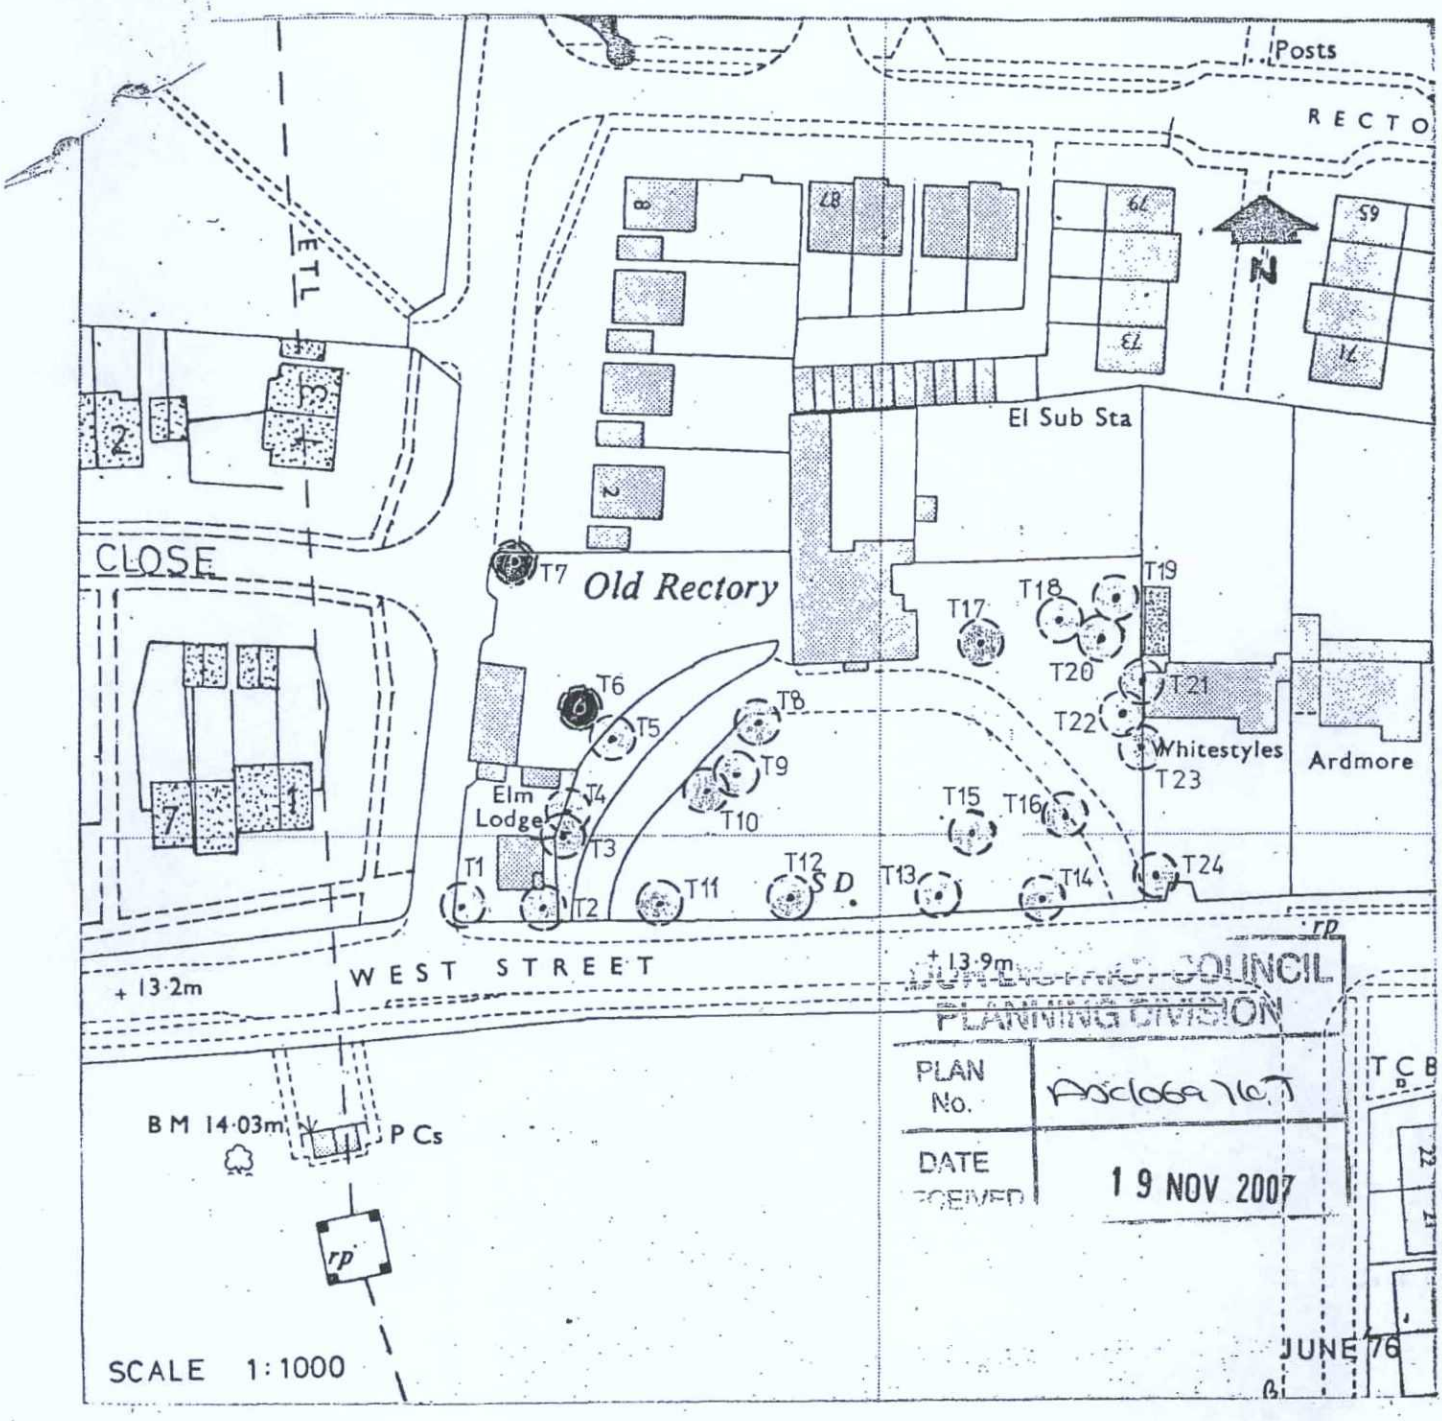

SITE OLD RECTORY, WEST STREET, SOMPTING.

TREE PRESERVATION ORDER NO. 5/76/(S) PLAN NO. TP/5/76

ADUR DISTRICT COUNCIL

PLANNING DEPARTMENT

Planning Officer:
G. JAMES FISHER, Dip.Arch., A.R.I.B.A., Dip.TP., M.R.T.P.I.

Town Hall . High Street . Shoreham-by-Sea . Sussex BN4 5EJ
Telephone Shoreham-by-Sea 4242

FIRST SCHEDULE

TREES SPECIFIED INDIVIDUALLY*

(encircled in black on the map)

No. on Map.	*Description.*	*Situation.*
T1	1 Elm	Grounds of Elm Lodge, West Street, Sompting
T2	1 Beech	" " " " " " "
T5,6,8,12,13,14,18	7 Horse Chestnut	Grounds of Old Rectory, West Street, Sompting
T3,4,10	3 Oak	" " " " " " "
T16,19,21	3 Yew	" " " " " " "
T11,20	2 Sycamore	" " " " " " "
T15	1 Pine	" " " " " " "
T17	1 Holm Oak	" " " " " " "
T7	1 Walnut	" " " " " " "
T23	1 Elm	" " " " " " "
T22	1 Cypress	" " " " " " "
T9	1 Holly	" " " " " " "
T24	1 Beech	Grounds of Whitestyles, West Street, Sompting

TREES SPECIFIED BY REFERENCES TO AN AREA*

(within a dotted black line on the map)

No. on Map.	*Description.*	*Situation*

None

GROUPS OF TREES*

(within a broken black line on the map)

No. on Map.	*Description.*	*Situation*

None

* The word "NONE" must be entered where necessary.