Residential Development of a pair of semi-detached cottages at 75 Manor Road, Lancing, BN15 OHG

September 2018
Drawing no:JB 401/ planning 20

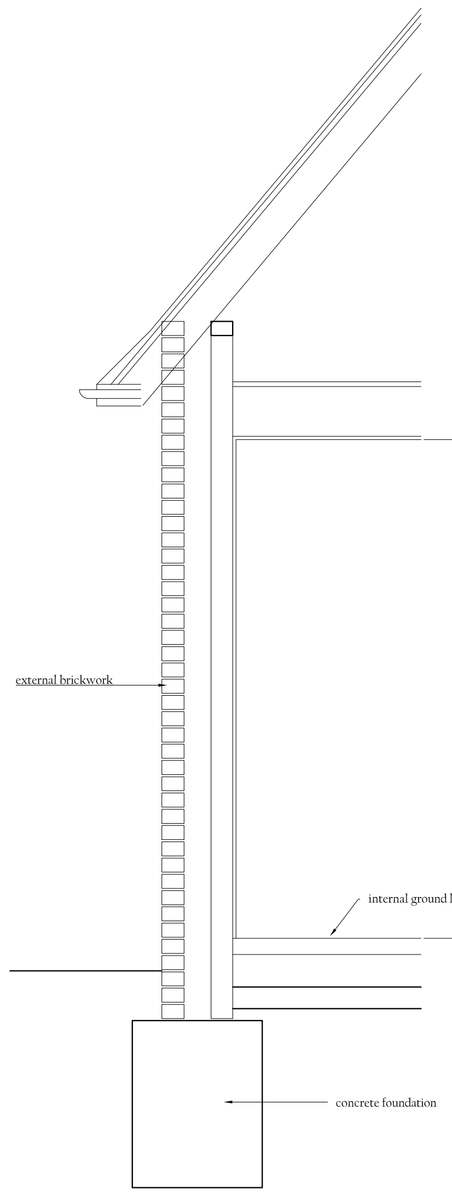

SETTING OUT OF BRICKWORK
IN SECTION 1:20

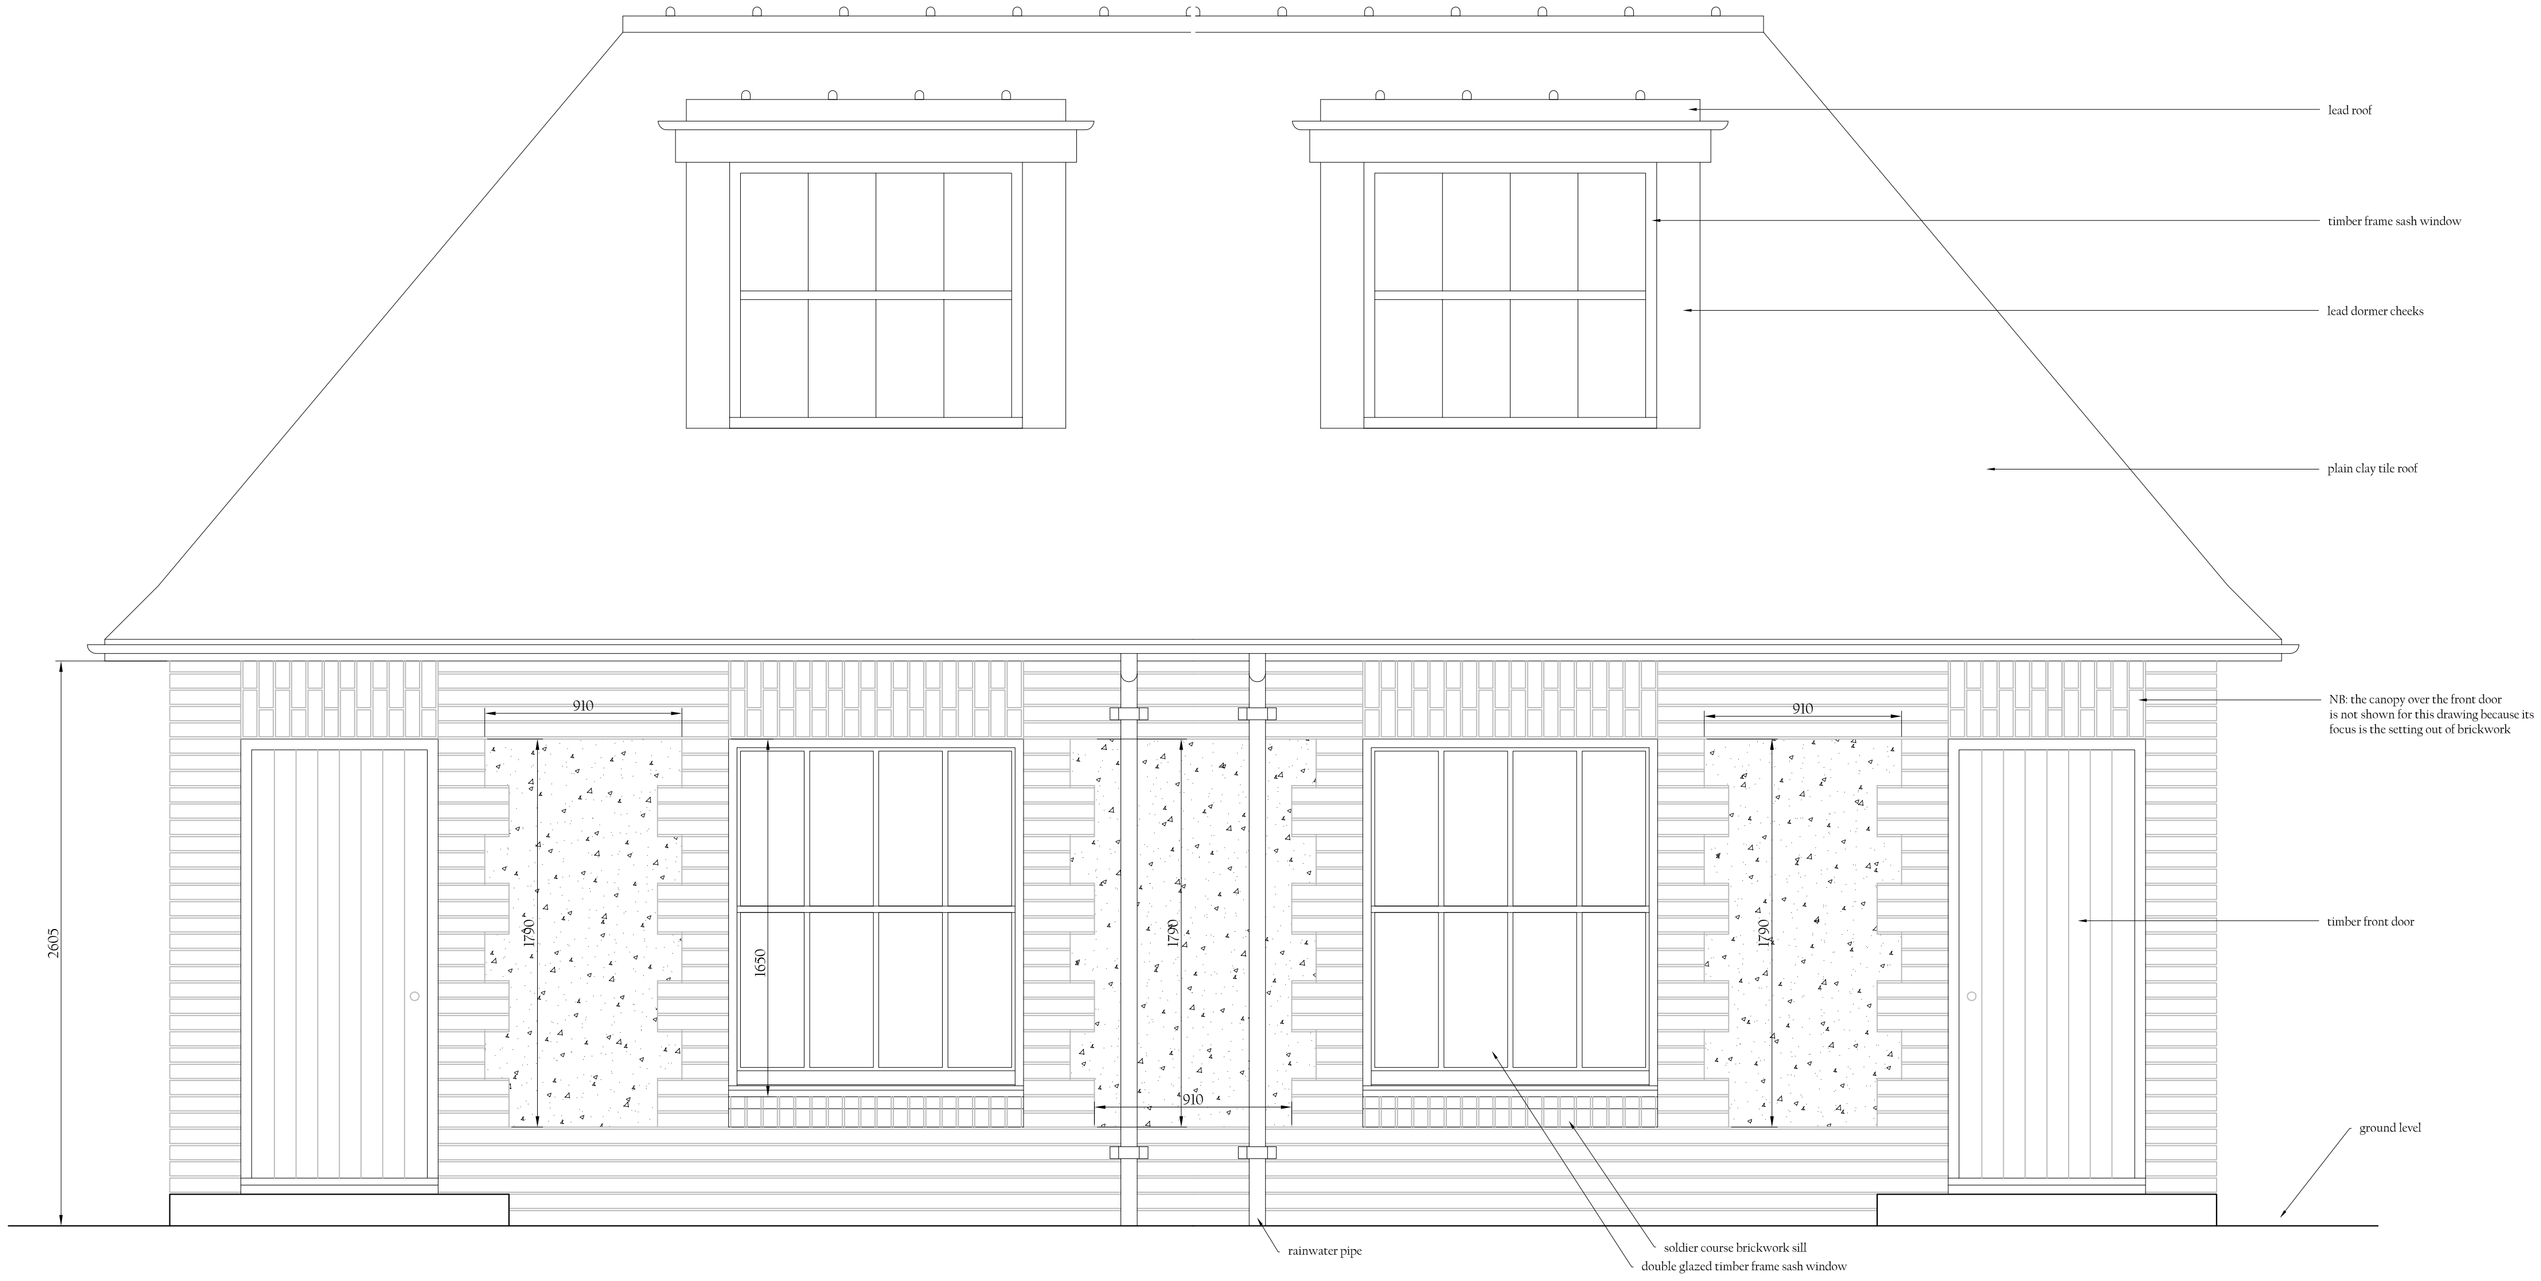

ELEVATION OF THE SETTING OUT OF BRICKWORK AND FLINTWORK TO THE FRONT ELEVATION 1:20

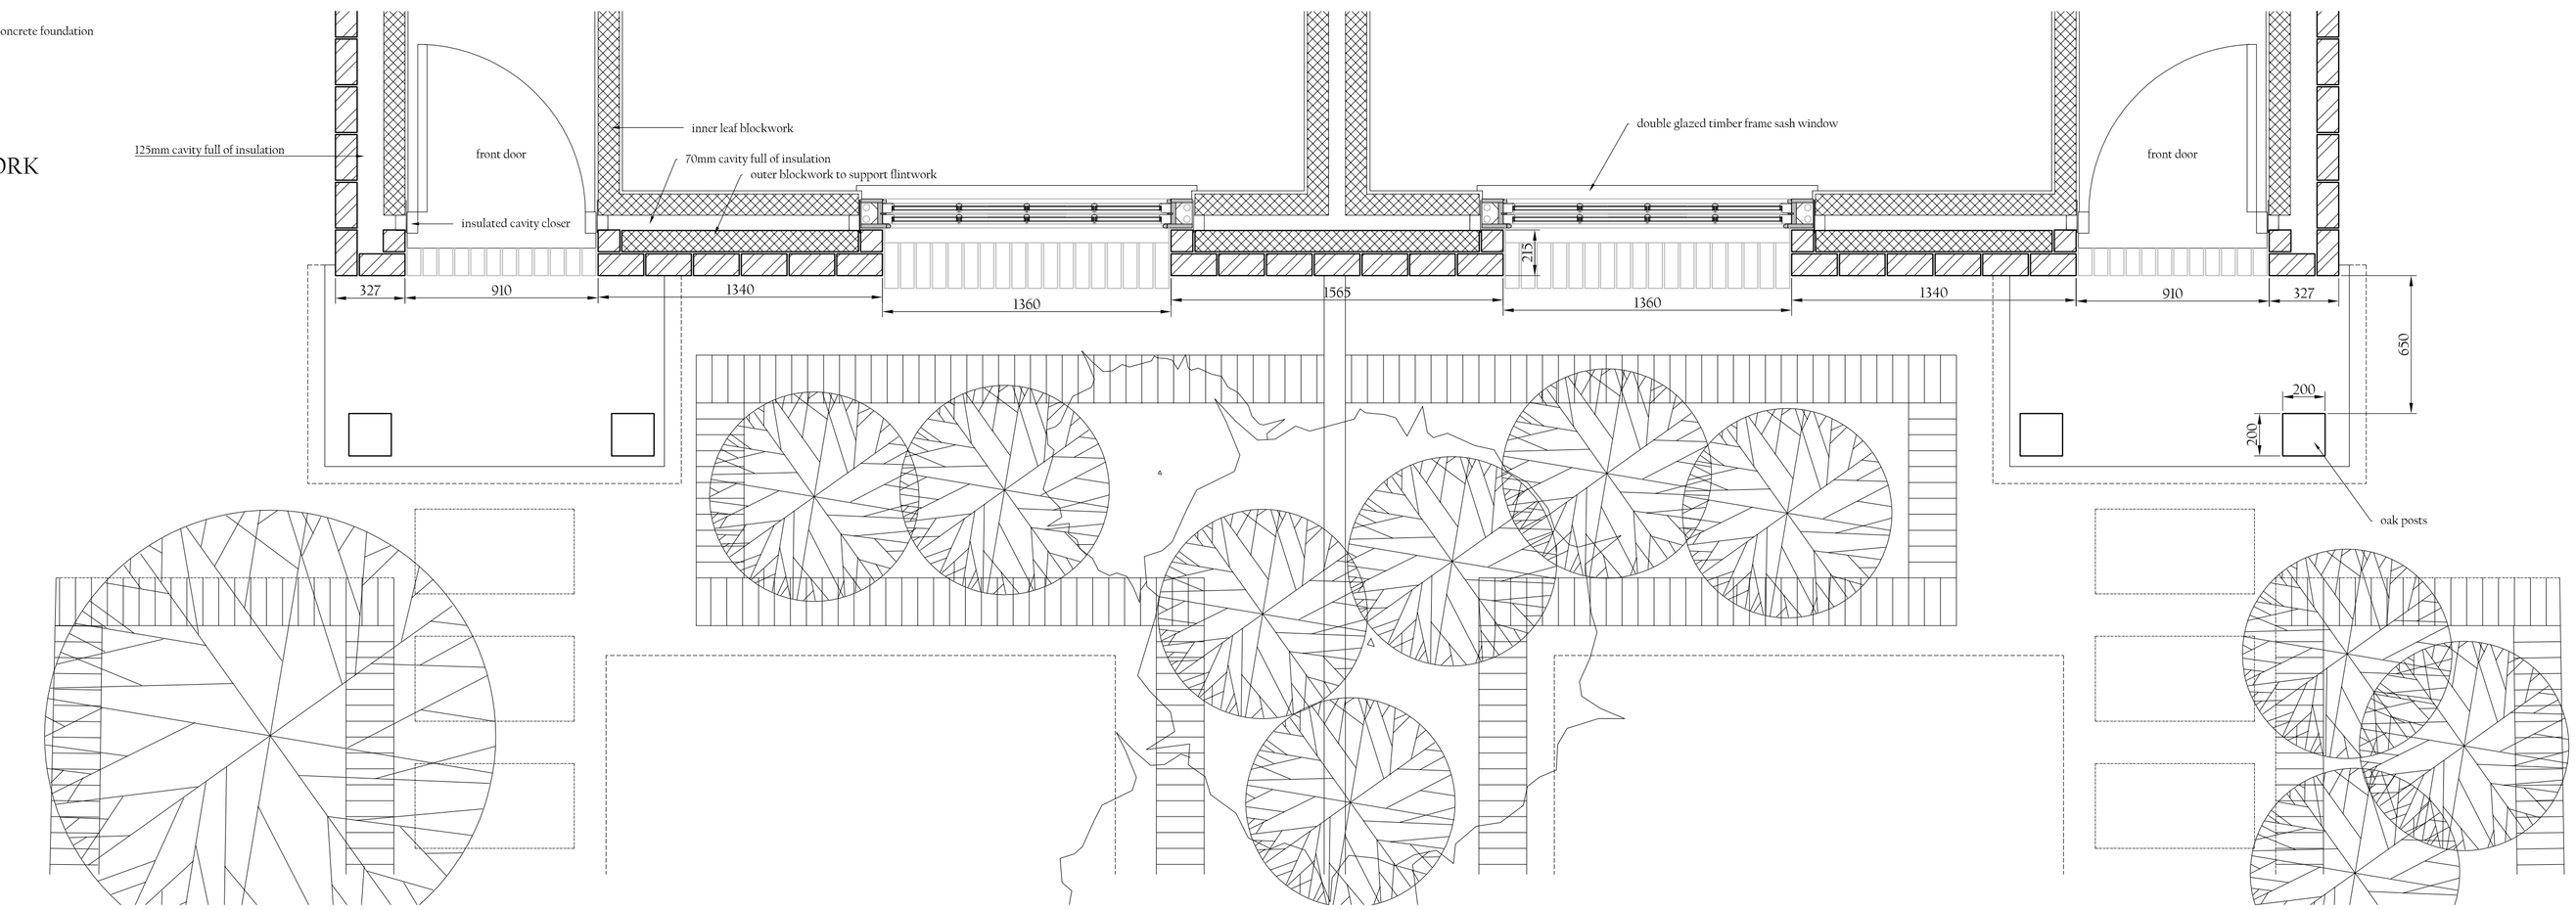

PLAN OF THE SETTING OUT OF BRICKWORK AND FLINTWORK TO THE FRONT ELEVATION 1:20

0 1m
SCALE BAR 1:20

JAMES BRECKELL : ARCHITECT : ARB : RIBA
Adur Business Centre, Little high Street, Shoreham by Sea, BN43 5EG, Tel 01273 467 621, Email: james@breckell.co.uk