ADUR & WORTHING
PLANNING SERVICES
PLAN AWDM/0092/17
DATE VALID 23 JAN 2017

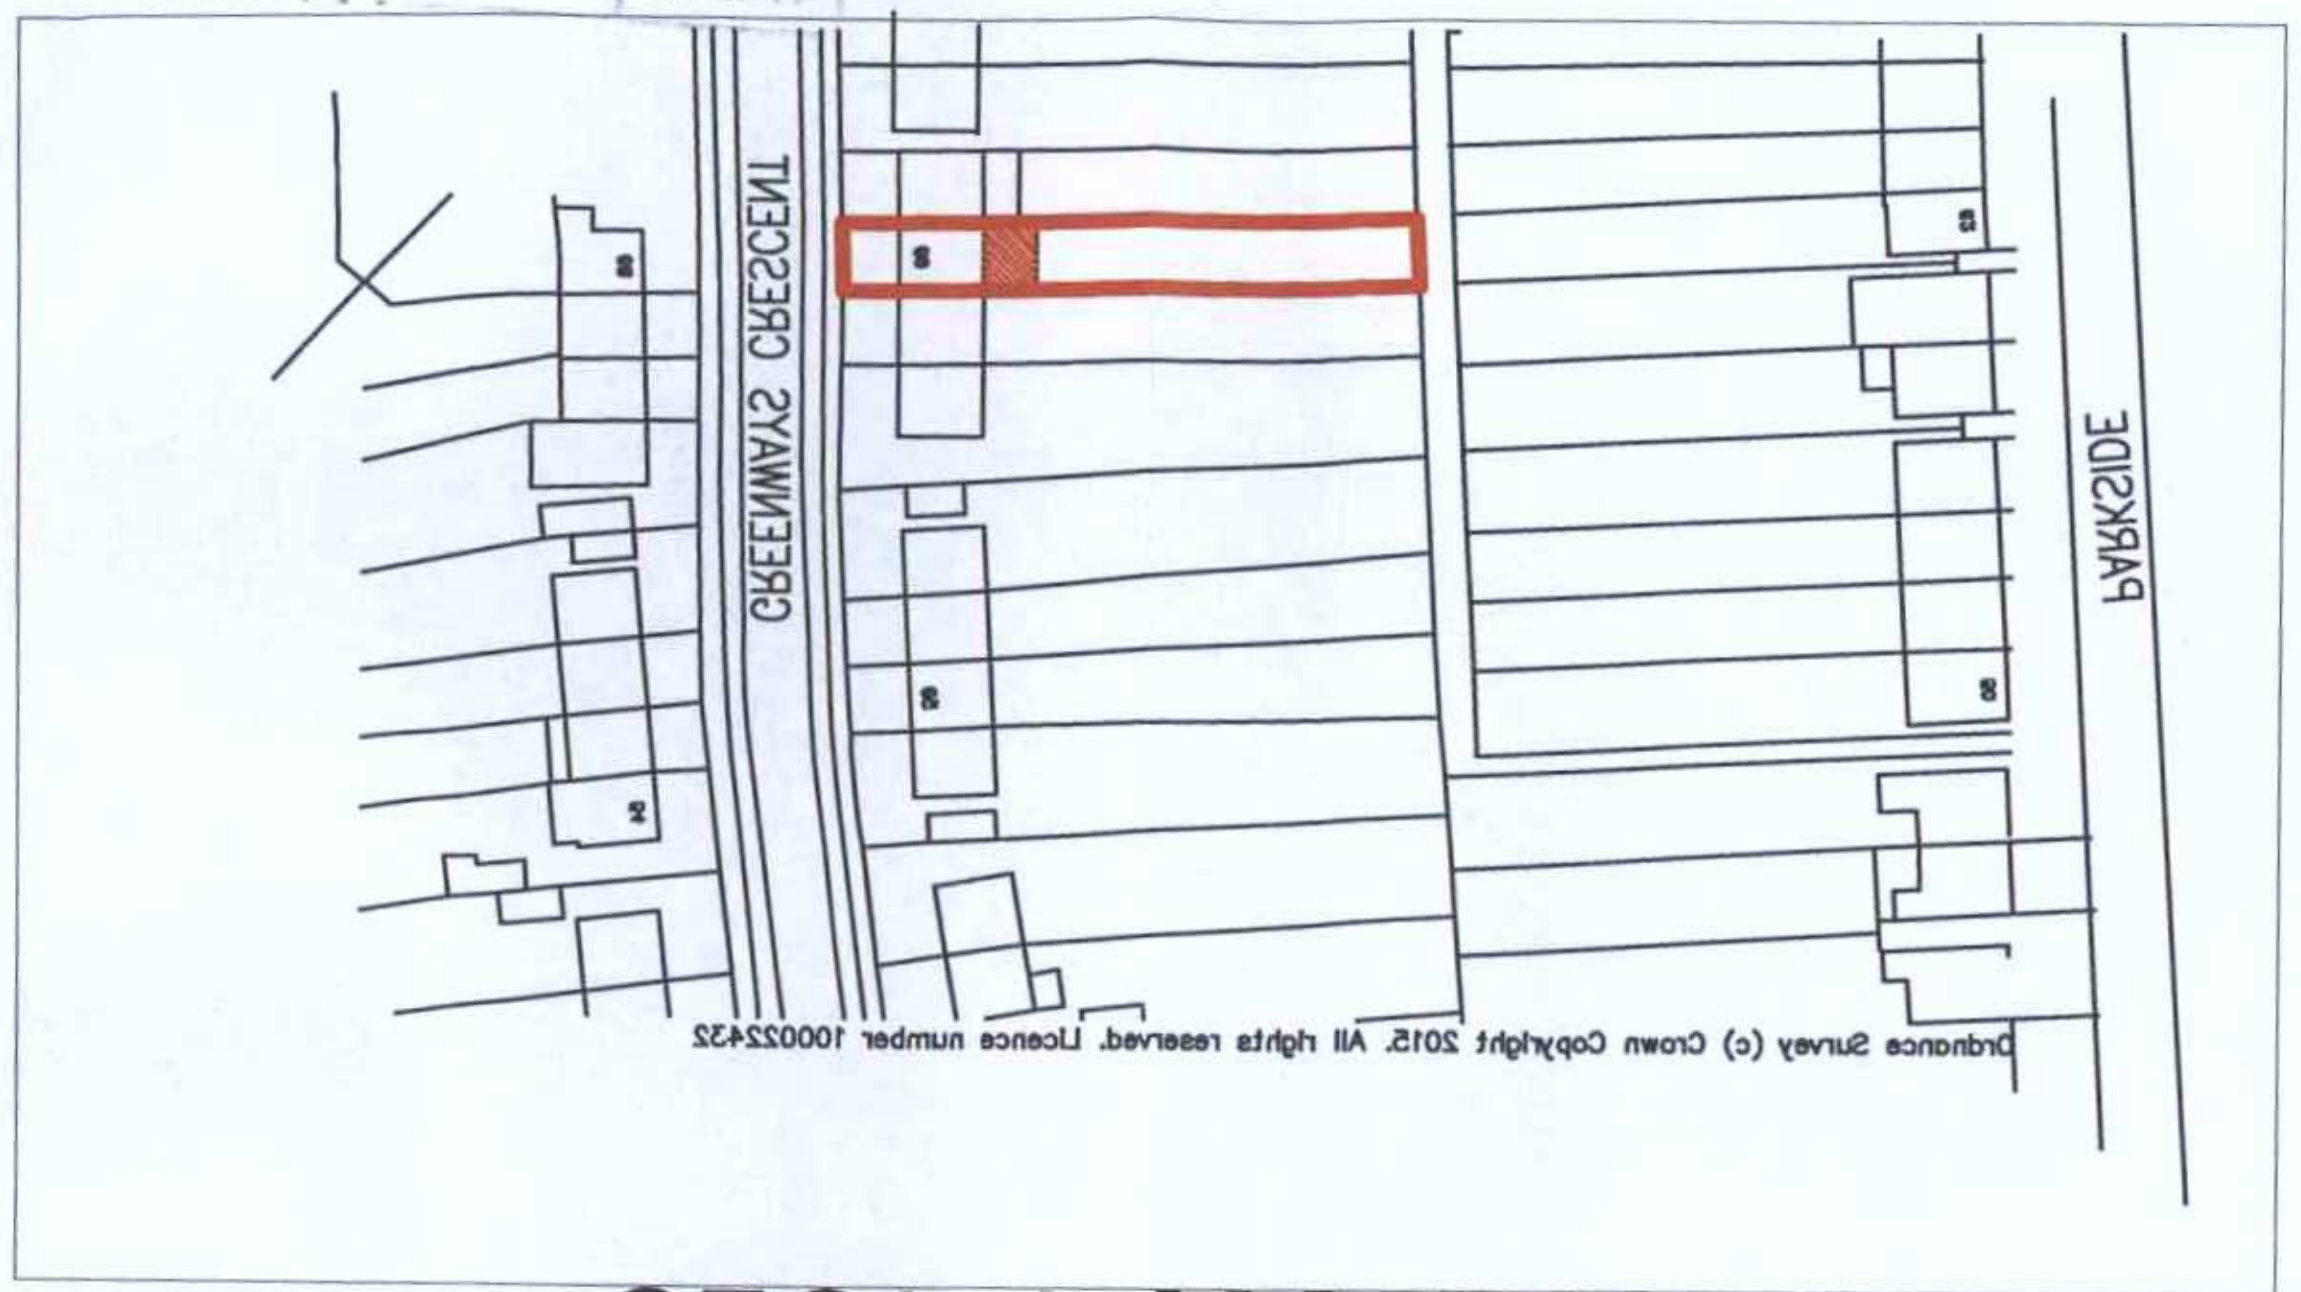

Location PLAN 1:1250

10m 20m 30m 40m 50m
1:1250 Scale Bar

proposed rear extension



Crown Copyright 2015. All rights reserved. Licence number 100022432

BLOCK PLAN 1:500

10m 20m 30m 40m
1:500 Scale Bar

Note: All dimensions to be checked on site.

Copyright of:
BJW
Architectural & Planning Services
15 West Street
Shoreham By Sea
West Sussex
BN43 5WF
01273 441009
07856899101
e-mail: benw@bjwarchitectural.co.uk
website: bjwarchitectural.co.uk

Project:
Proposed works at:
69 Greenway Crescent
Shoreham

Title:
BLOCK & Location PLAN

Client:
Scale: 1:500, 1:1250 @ A3 paper size
Date: 16.12.2016
Drawn: BJW
Drg. No. 05
Rev'n