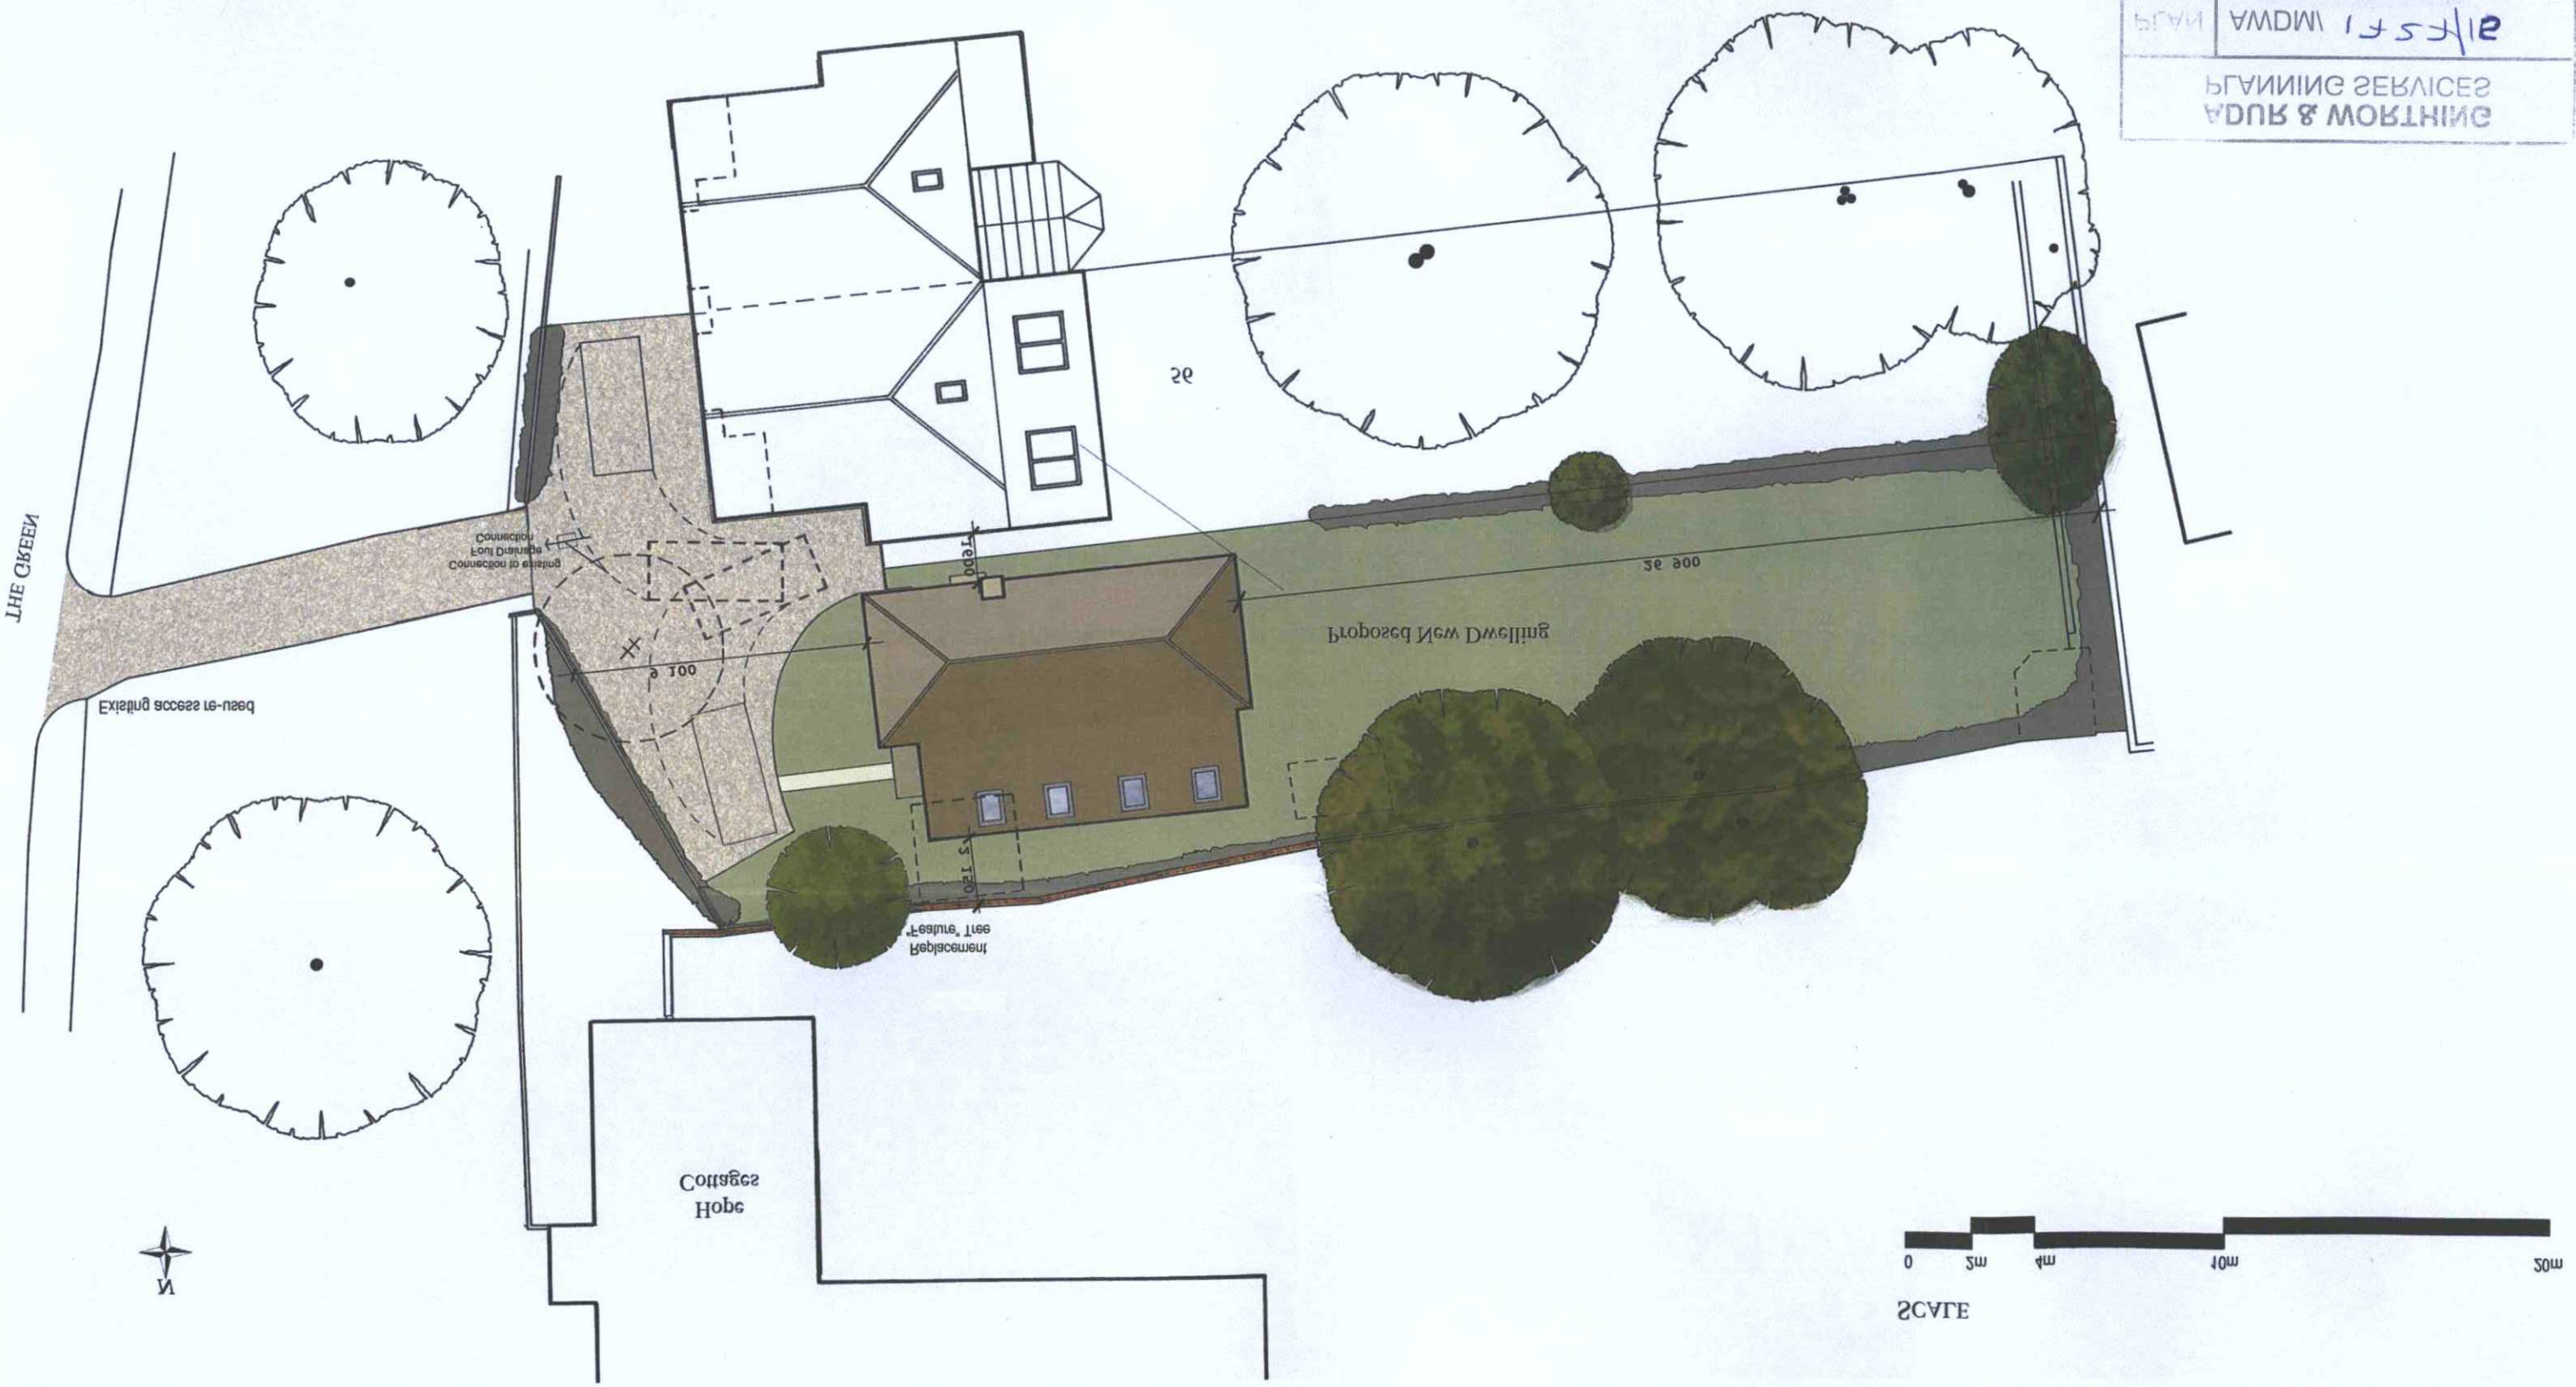

Copyright: Paul J Hewett R.I.B.A. Chartered Architect

Drawing Title:
SITE LAYOUT

Project:
56 THE GREEN
SOUTHWICK

Client: MR L BALTHAZOR

Drg No: 1540/PL03 Rev C

Scale: 1:200 @ A3 Drn By: PJH Date: Feb '16

Paul Hewett R.I.B.A.
CHARTERED ARCHITECT
21 Tonbole Drive : The Dell : Angmering : West Sussex : BN16 4HB

CHARTERED ARCHITECT
Paul Hewett R.I.B.A.

AMENDMENT

PLAN	AWDM/ 1757/16
DATE	12 FEB 2016
VALID	

ADUR & WORTHING
PLANNING SERVICES