

SCALE

0 1m 2m 5m 10m


N

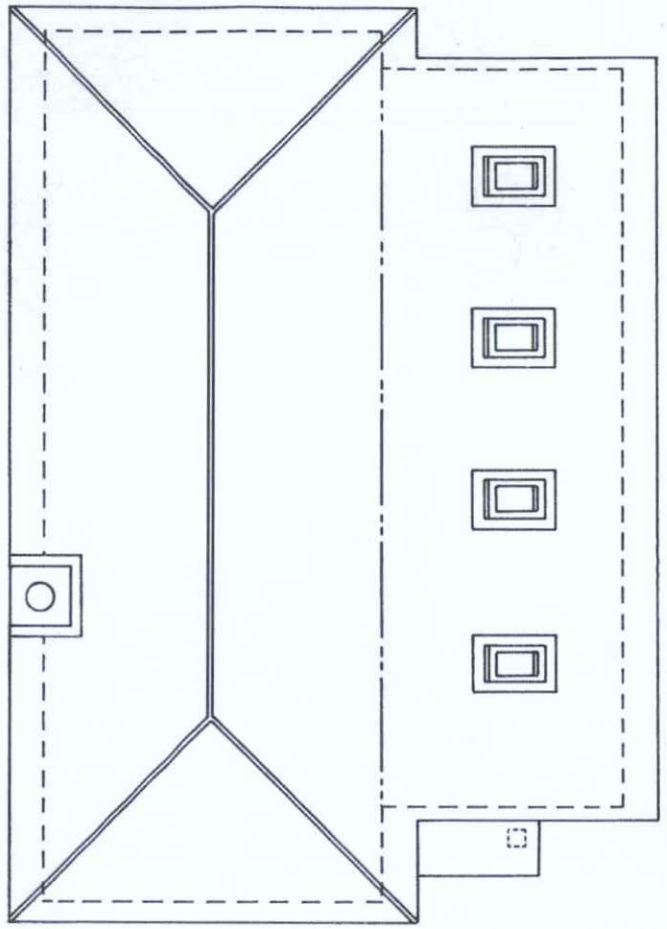

ROOF PLAN

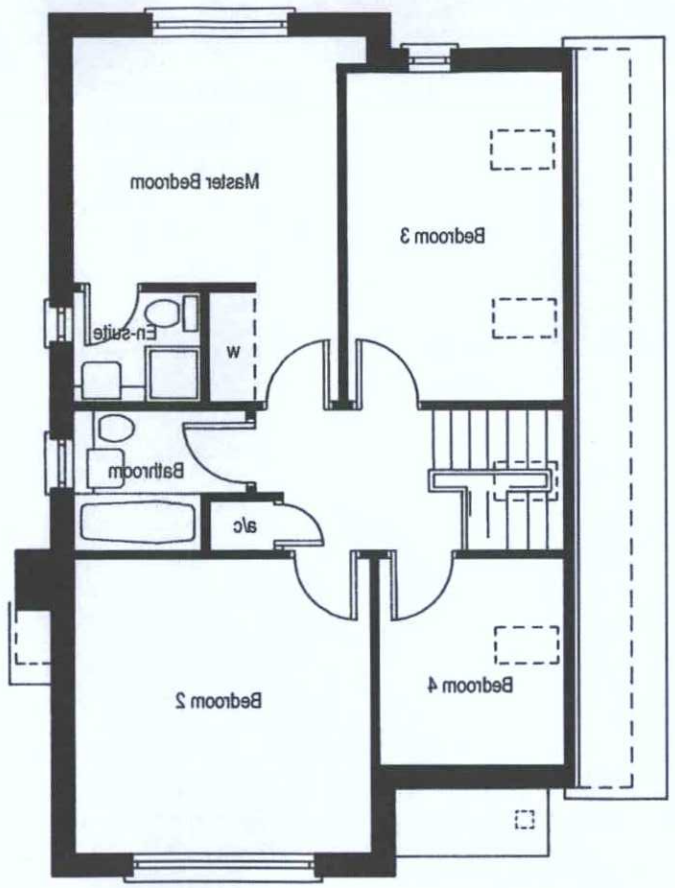

FIRST FLOOR PLAN

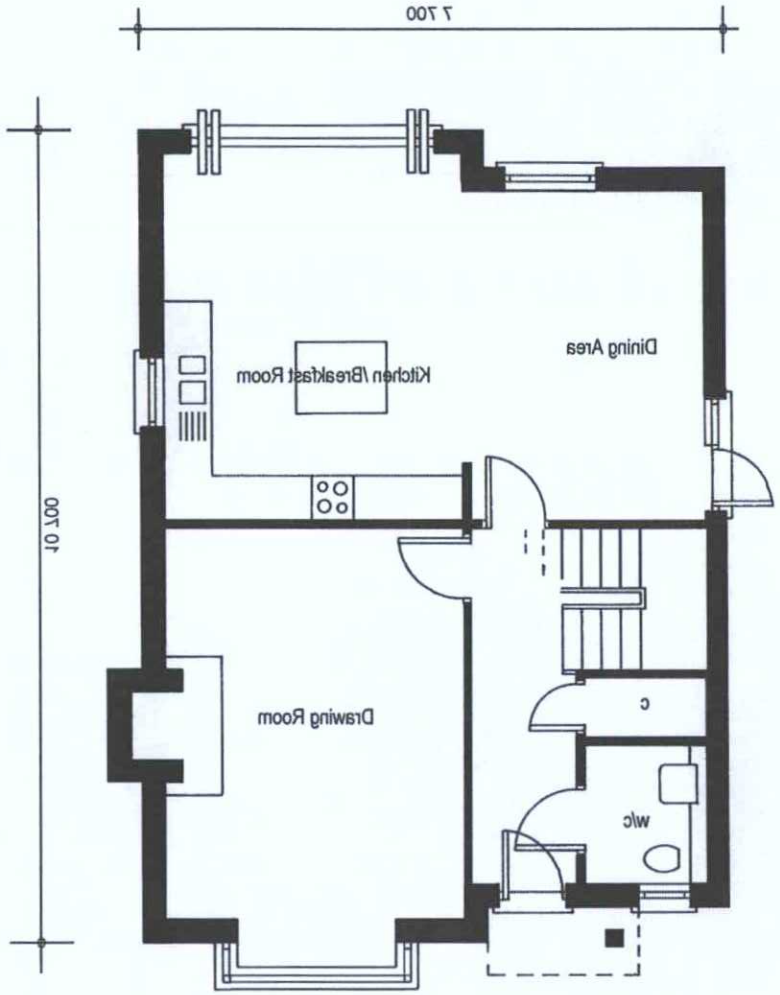

GROUND FLOOR PLAN

ADUR & WORTHING
PLANNING SERVICES

PLAN	AWDM/1585/15
DATE VALID	12 FEB 2016

AMENDMENT

Paul Hewett R.I.B.A.
CHARTERED ARCHITECT

Paul Hewett BA(Hons)DipArch(Hons)R.I.B.A.
CHARTERED ARCHITECT
51 Tondale Drive : The Dell : Angmering : West Sussex : BN16 4HF

Scale: 1:100 @ A3 Dm By: PJH Date: Feb '15
Drg No: 1540/PL_06 Rev B
Client: MR L BALTHAZOR
Project:
56 THE GREEN
SOUTHWICK
Drawing Title:
FLOOR PLANS

Copyright: Paul J Hewett R.I.B.A. Chartered Architect