


Rev:	Date:	Description
A	26.04.21	Elevation orientation added
B	14.06.21	East elevation opaque glazing added
C	17.06.21	Window added to north elevation dormer

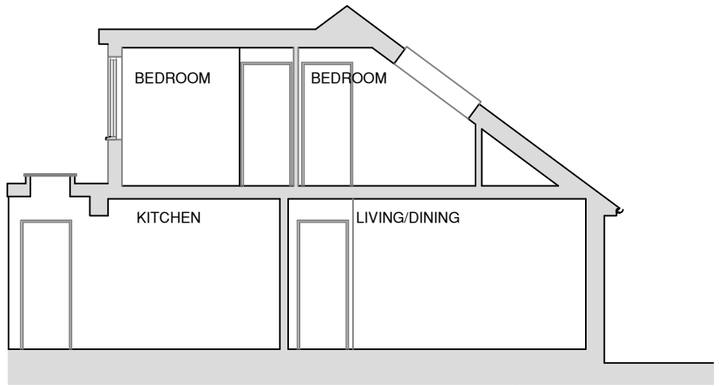


PROPOSED SECTION THROUGH LIVING ROOM

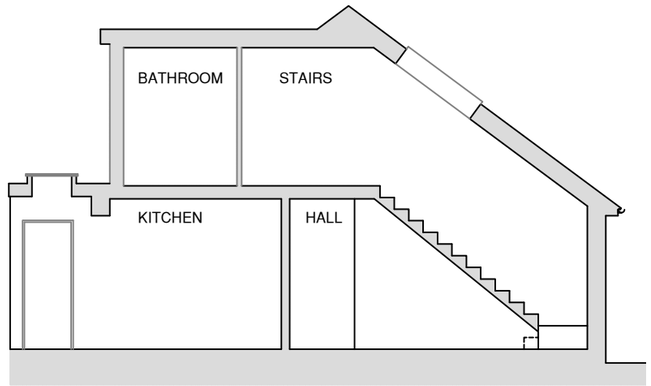

PROPOSED SECTION THROUGH STAIRCASE

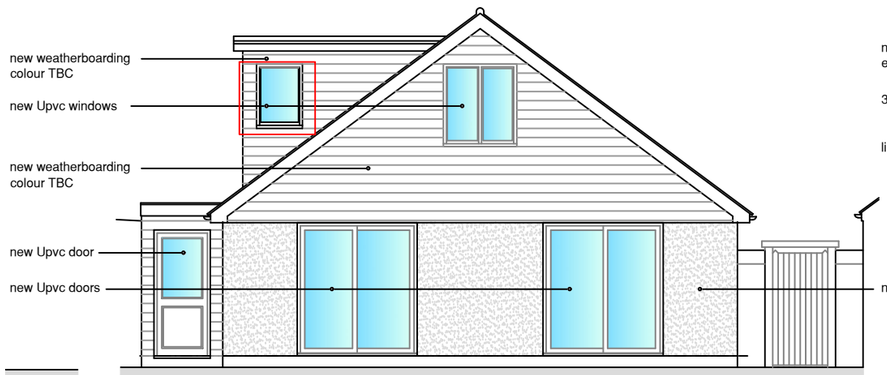


PROPOSED NORTH ELEVATION

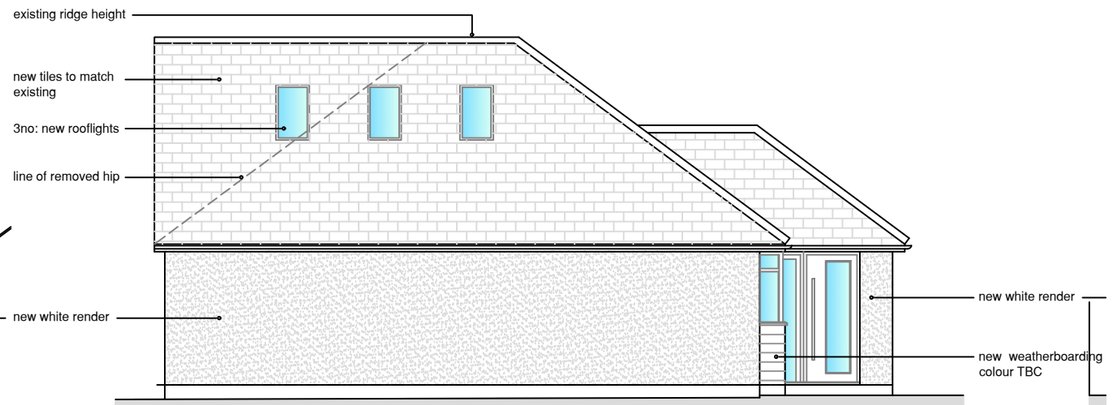

PROPOSED WEST ELEVATION




PROPOSED SOUTH ELEVATION

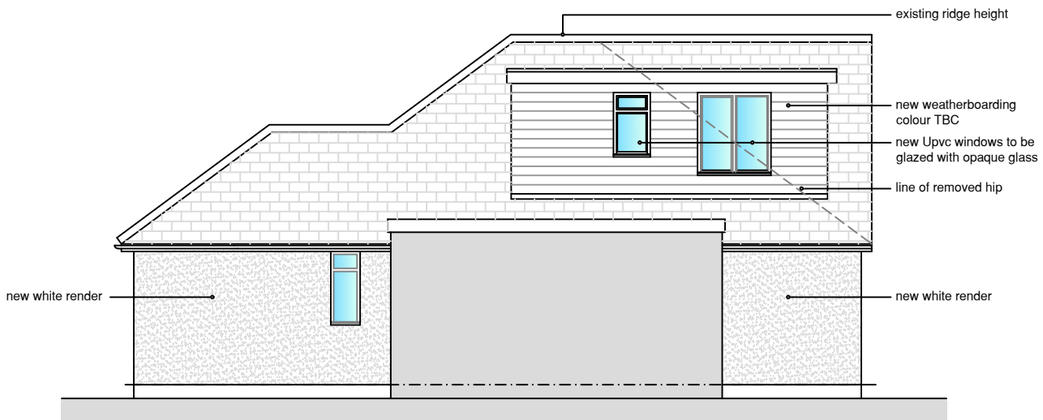

PROPOSED EAST ELEVATION

1:100 @ A3
Scale in Metres

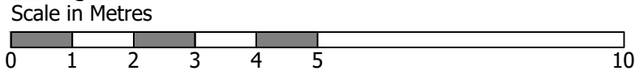

Project: 179 Brighton Road, Lancing Proposed Loft Extension and Internal Alterations		Drawing: PROPOSED ELEVATIONS AND SECTIONS	Job No: 21-03-JH Dwg No: P-104
Scale: 1:100@A3	Date: APRIL 2021	Client: MS J HUNTER	Revision: C