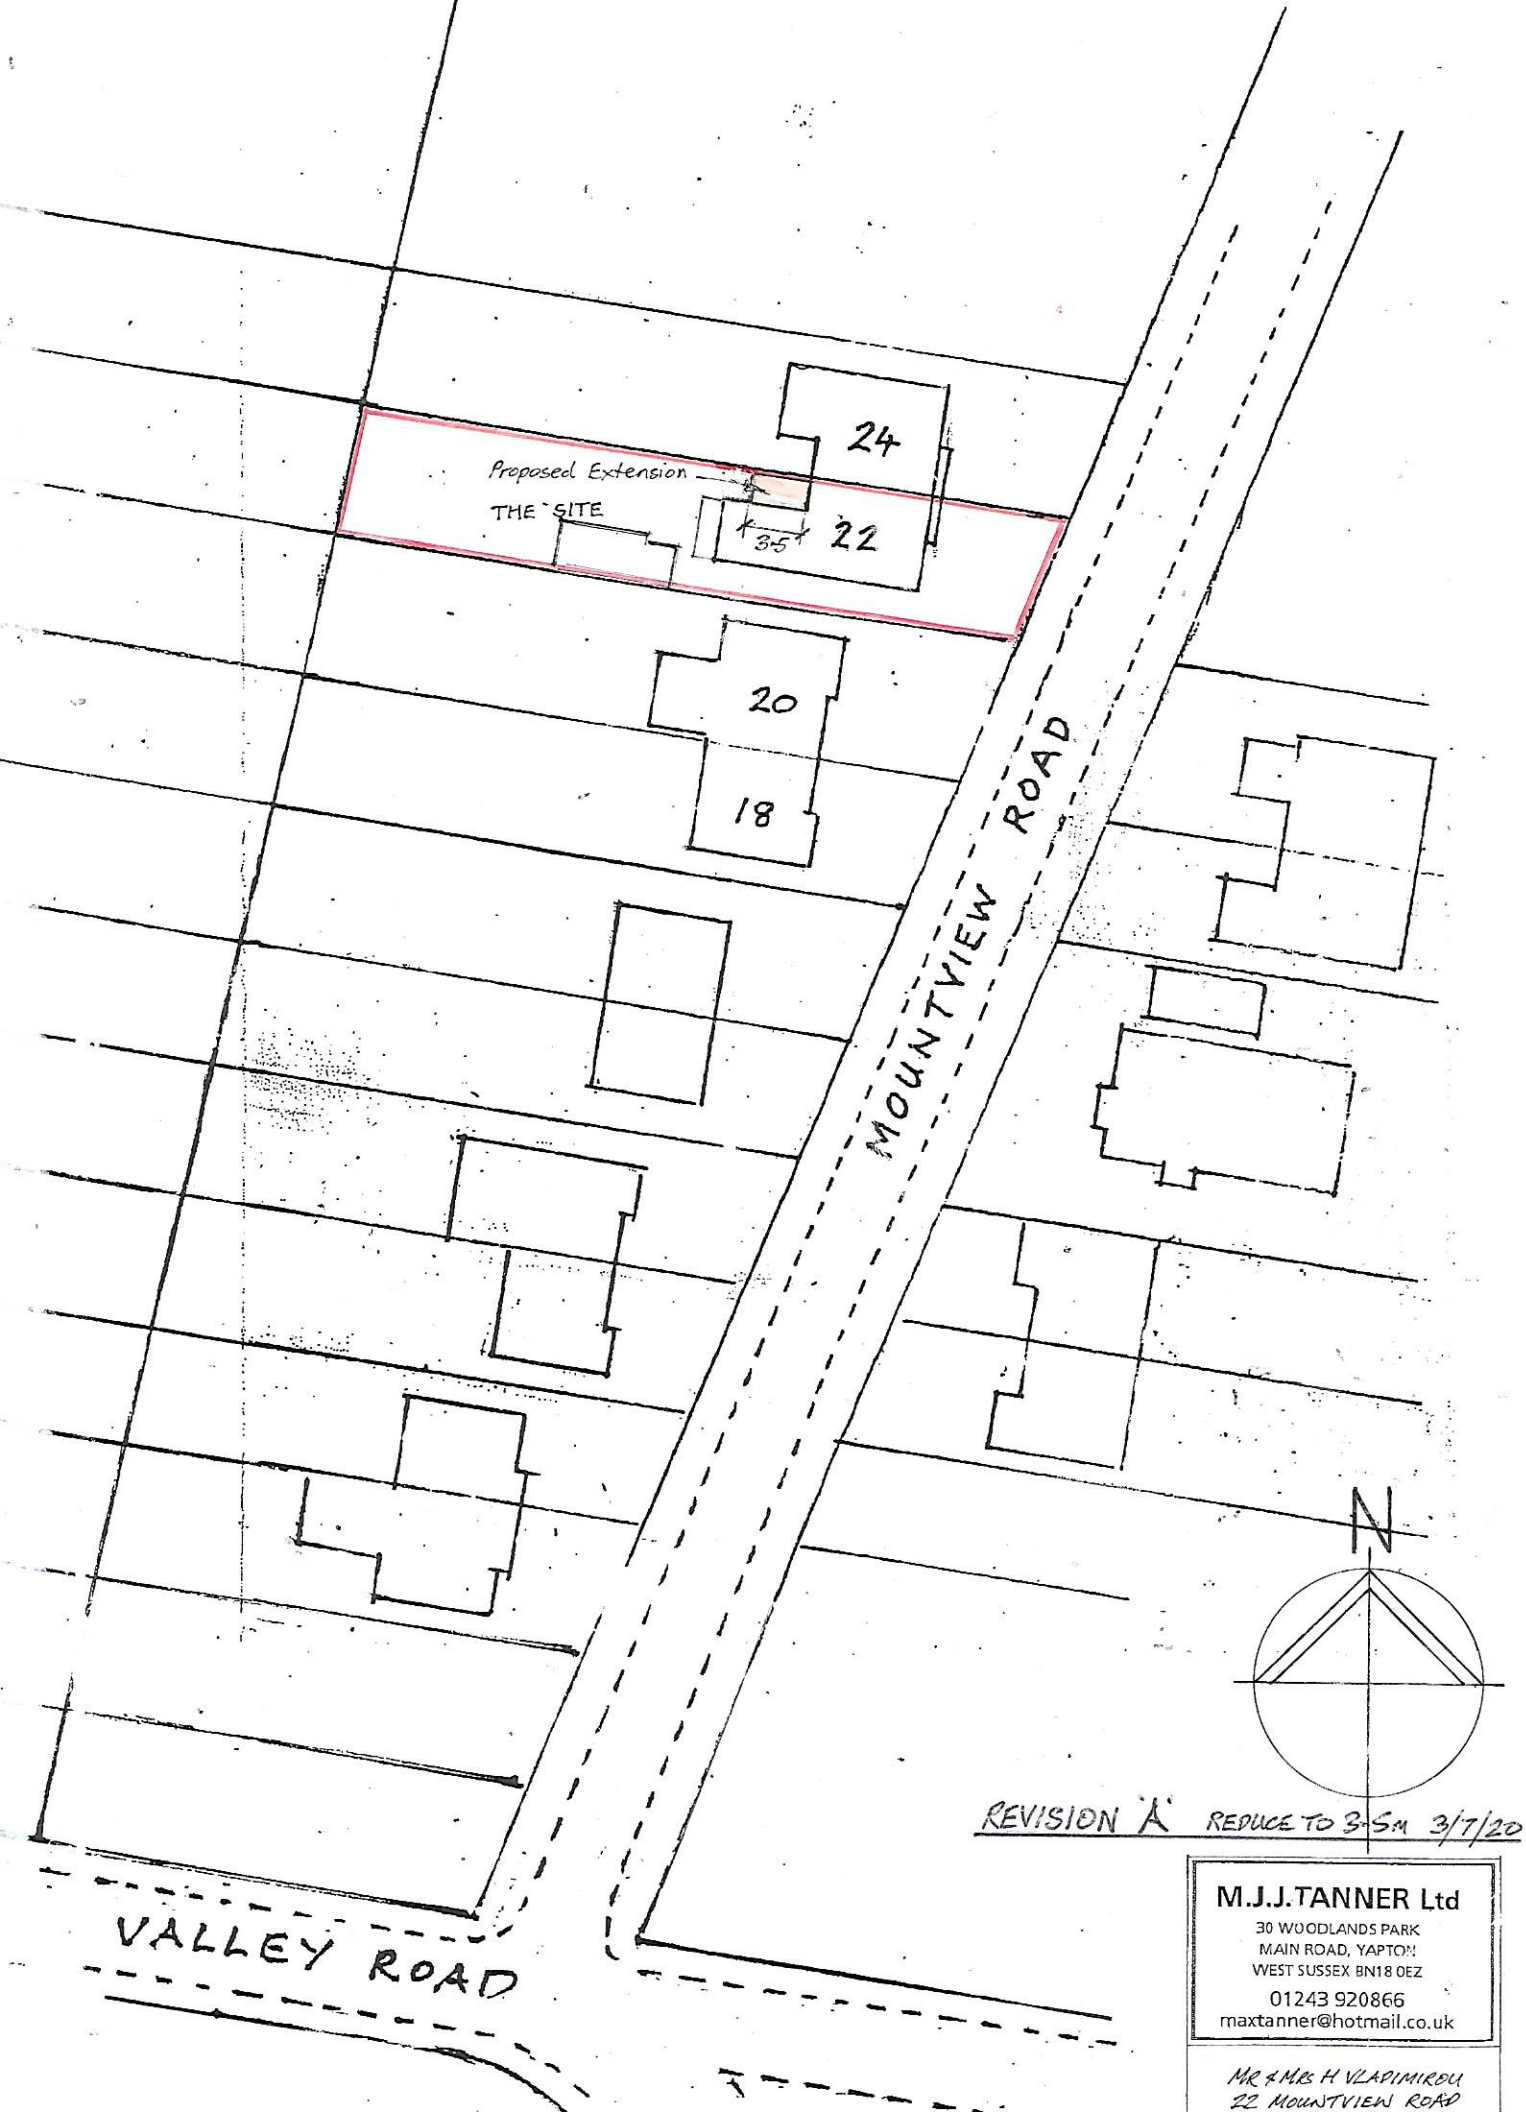

REVISION A REDUCE TO 3.5m 3/7/20

M.J.J.TANNER Ltd
30 WOODLANDS PARK
MAIN ROAD, YAPTON
WEST SUSSEX BN18 0EZ
01243 920866
maxtanner@hotmail.co.uk

MR & MRS H VLADIMIROU
22 MOUNTVIEW ROAD