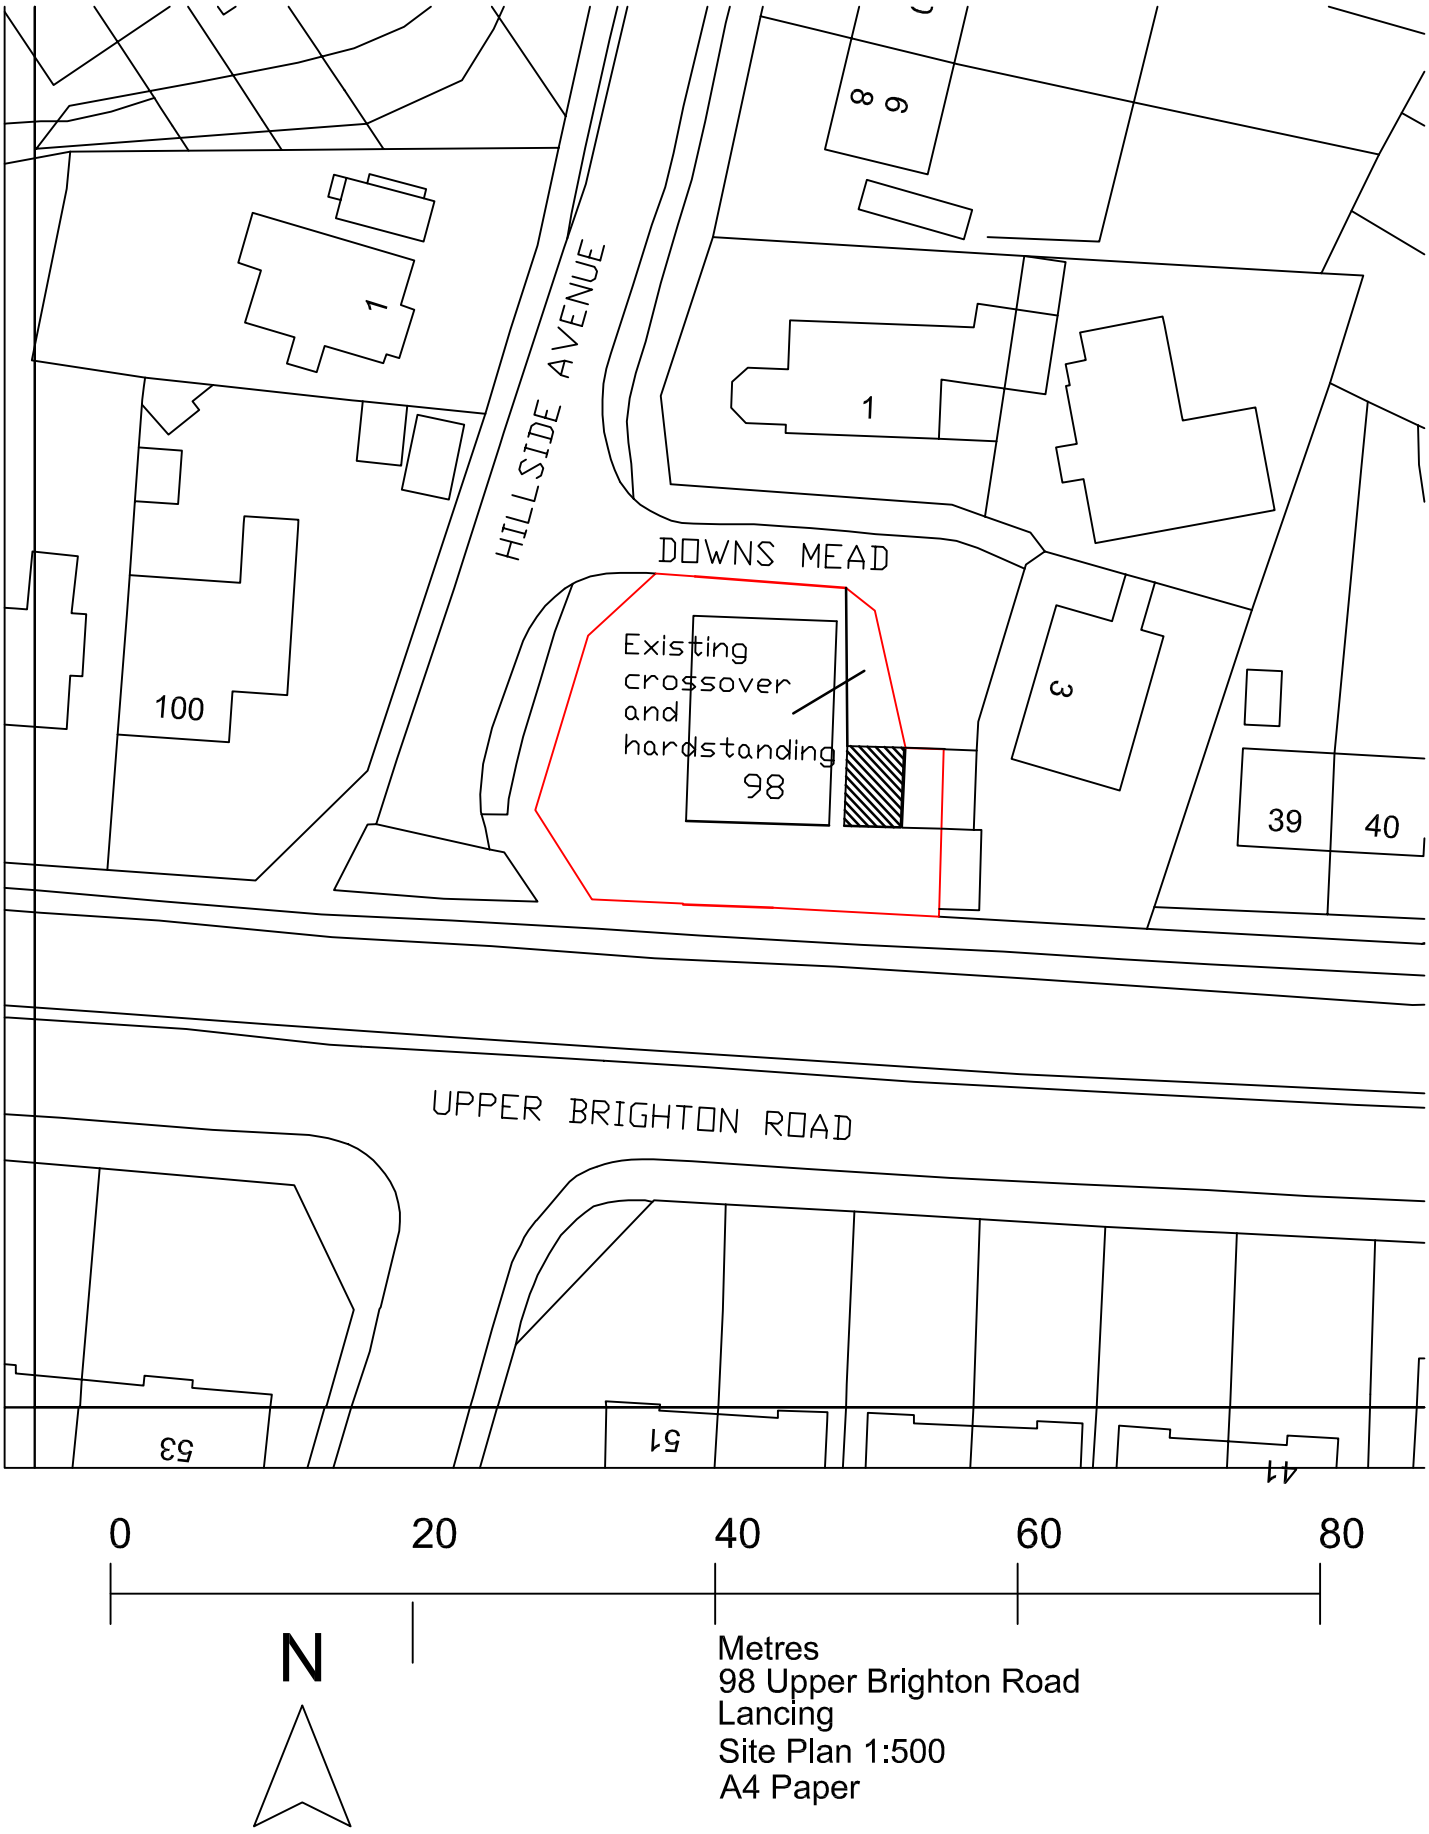

HILLSIDE AVENUE
DOWNS MEAD
UPPER BRIGHTON ROAD
Existing crossover and hardstanding
98
100
1
1
3
39
40
53
51
41
0
20
40
60
80
N
Metres
98 Upper Brighton Road
Lancing
Site Plan 1:500
A4 Paper