

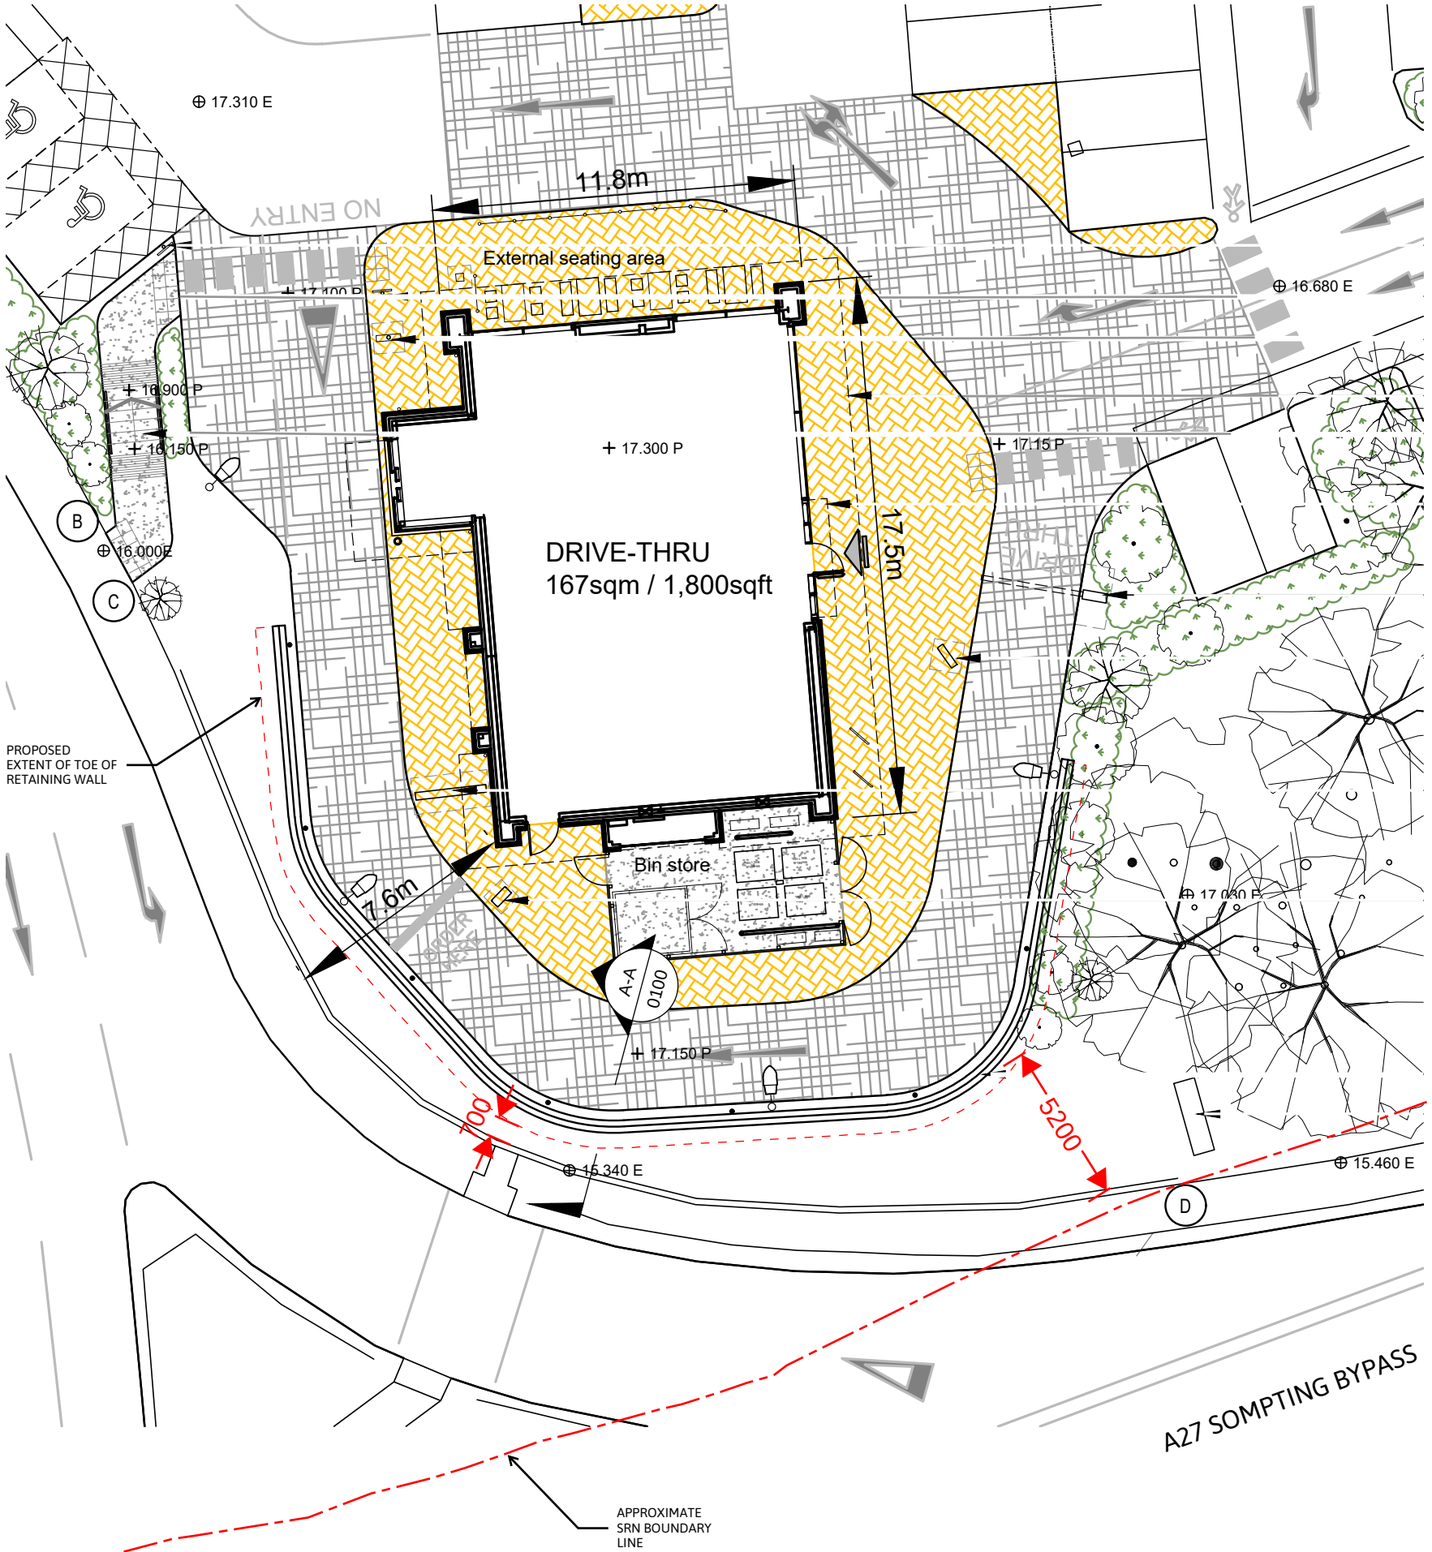


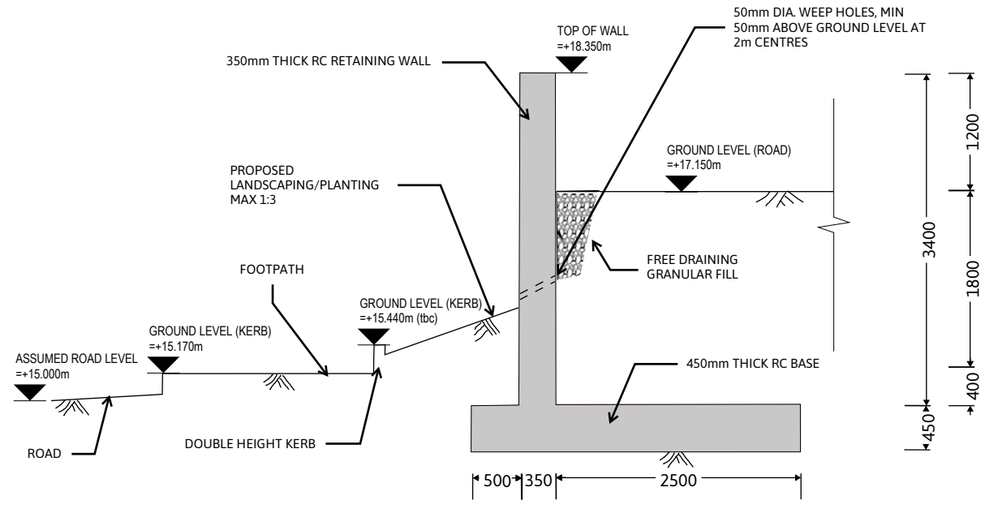

TYPICAL SECTION A-A

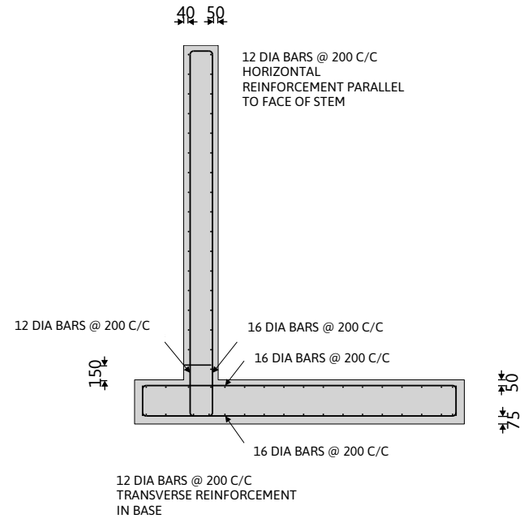

REINFORCEMENT DETAILS

REINFORCEMENT ESTIMATE 175KG/M^3

NOTES : RETAINING WALL NOT DESIGNED FOR VEHICLE IMPACT LOADING
ALLOW FOR SEPARATE STAND ALONE CRASH/IMPACT BARRIERS

EVOLVE

PROJECT Downlands Retail Park Worthing		**DATE** 08.08.2025	**DRAWN BY** MG
TITLE 3453-EVE-00-XX-DS-S-0100 Site plan and typical retaining wall section		**REVISION** D	**CHECKED BY** PK