

Do Not Scale

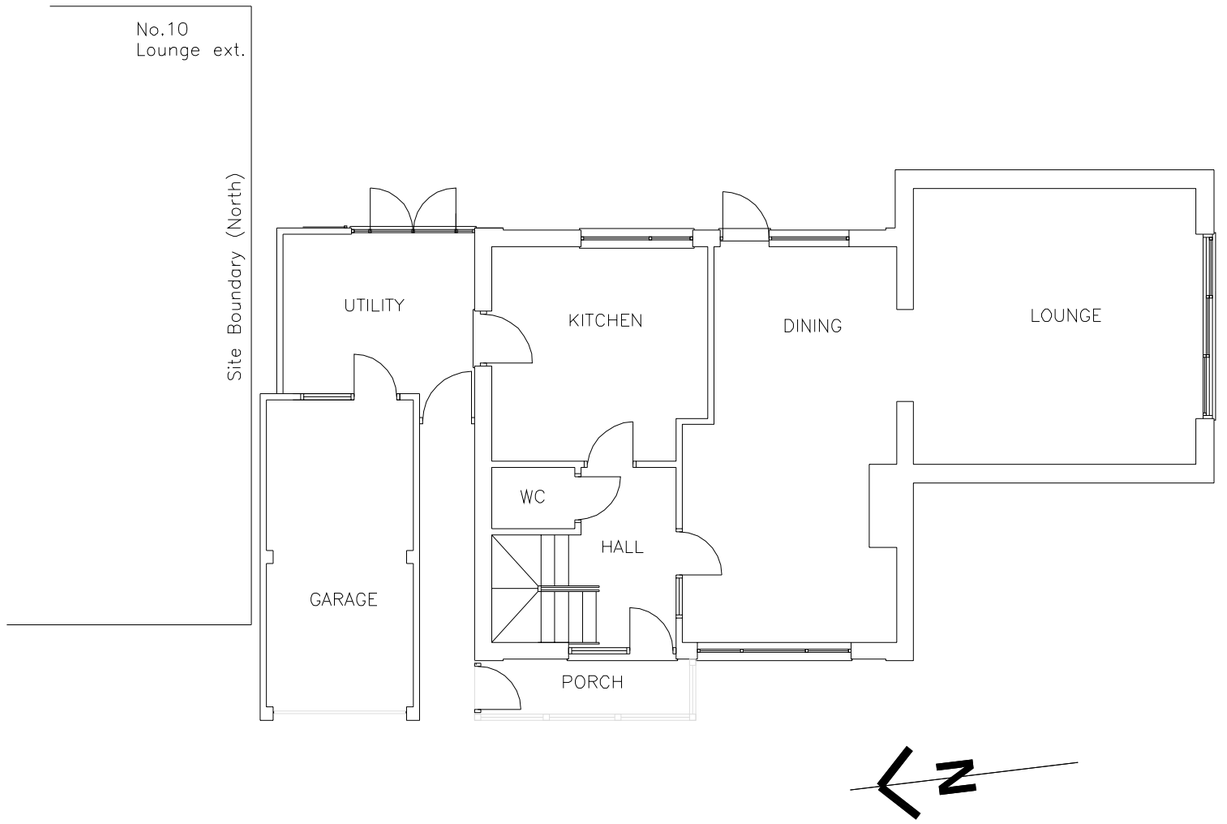

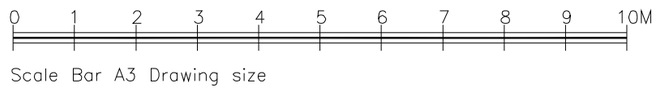

Scale Bar A3 Drawing size

NOTES:

These drawings are for Planning and Building control only.
Prior to the commencement of any work on site the contractor is to check all dimensions, levels, and conditions on site and advise of any discrepancies.
All work must be carried out in accordance with the relevant current British Standards and codes of practice.
Materials and components are to be fixed in accordance with manufacturers recommendations and instructions.
Party Wall agreements are to be the responsibility of a Party Wall Surveyor appointed by the client.

Note added to notes column.

Rev	Revised By	Date	Checked By	Date

Project
Ground Floor Extension
For Mr & Mrs Arnold
11 Bay Tree Close Shoreham

Drawing
Ground Floor Plan Existing

Scales	Status
1:100 @ A3	

Managers Responsible

LEVEL 1 Drawn	Signature	Date
Nick Wright		23.08.25
LEVEL 2 Checked	Signature	Date
N WRIGHT		
LEVEL 3 Authorised	Signature	Date

Project No.

Drawing No. 002 | Rev

Option 2 - 14.07.03.dwg 17/09/03 10:31
ACAD 15.06s (LMS Tech)
PLOT SCALE 1:100