TPO 13.53-1-09 (S...
PDF reader

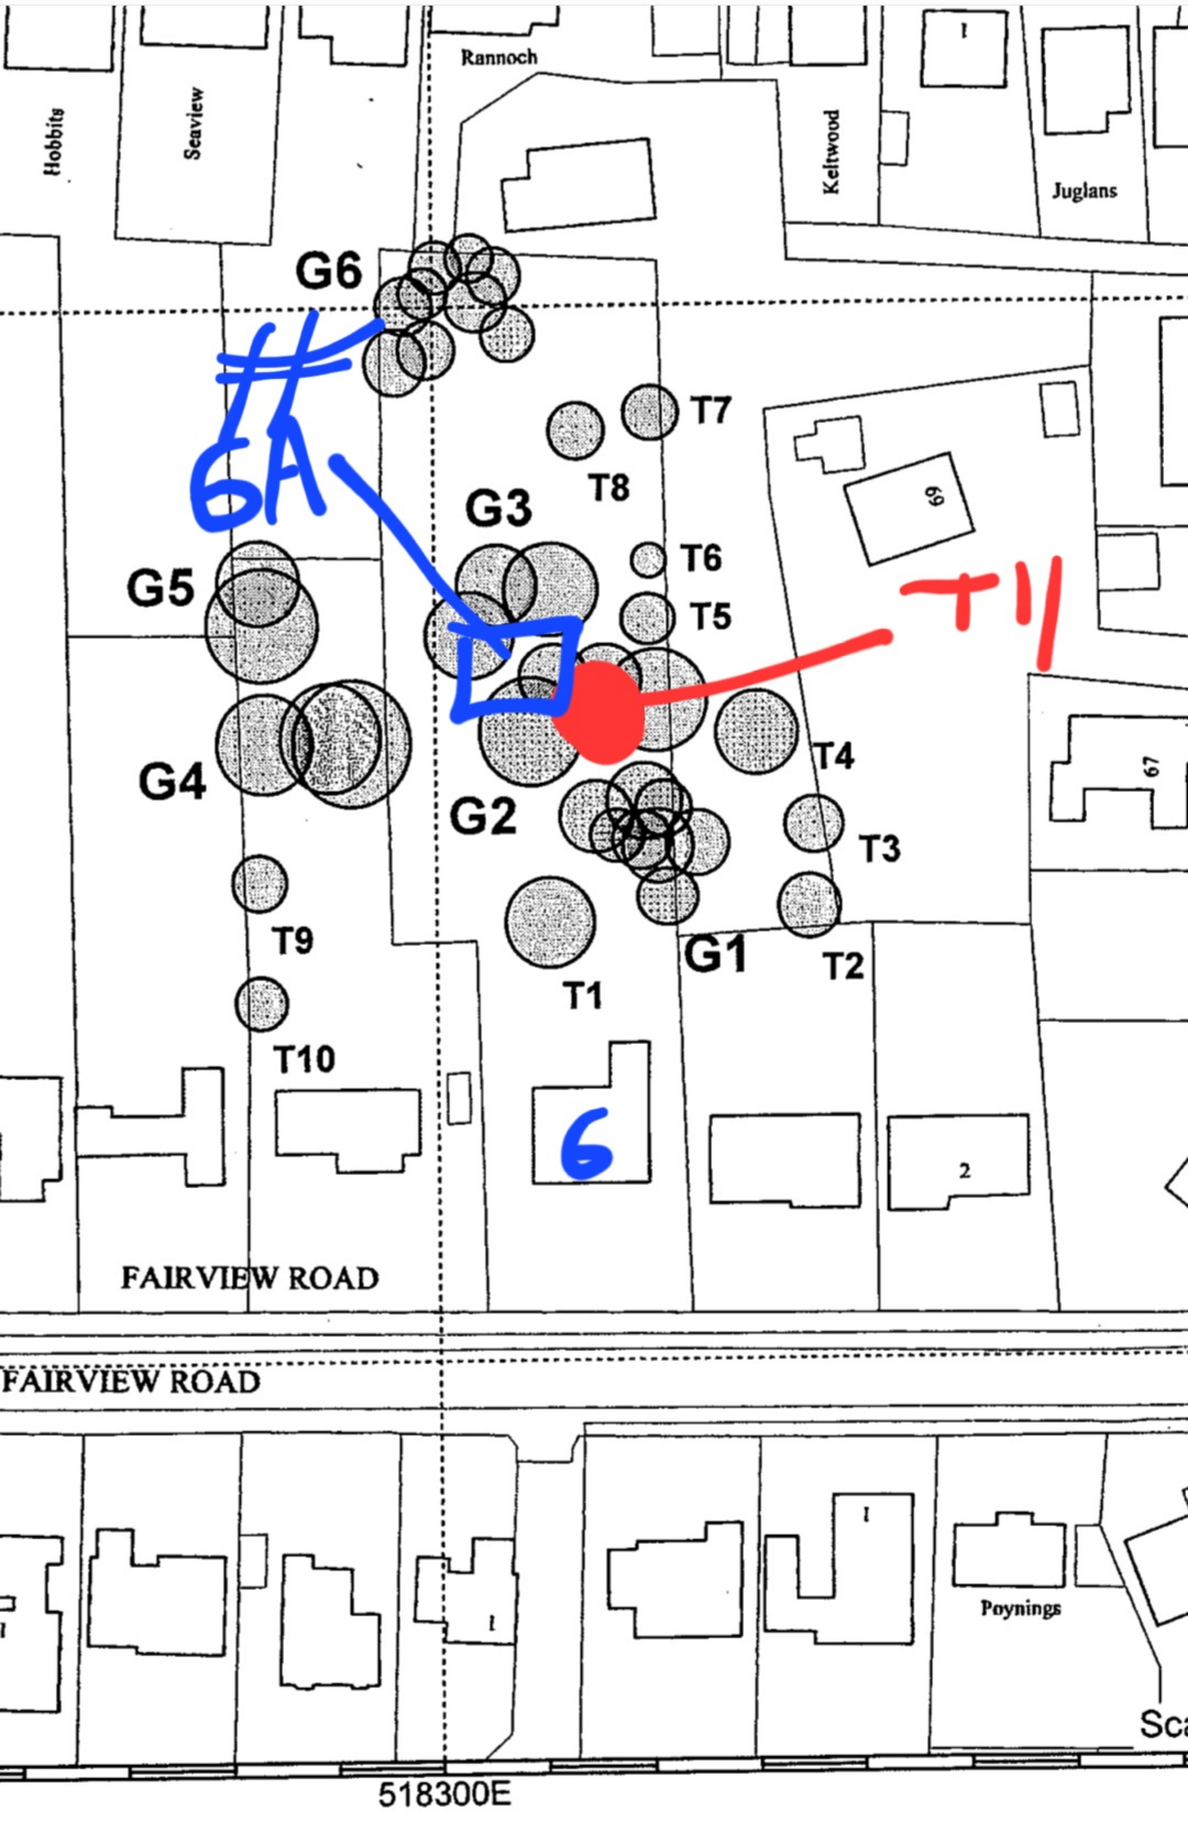

ON ORDER
& 8 FAIRVIEW ROAD, LANCING

5, T6 - SYCAMORE: T4 - LIME: T7 - HOLLY: T8 - YEW: T9 - PLUM:
1 HORSECHESTNUT, 1 HOLLY, 1 SYCAMORE: G2 - 5 ASH, 2 SYCAMORE:
MORE: G5 - 2 ASH: G6 - 5 HOLLY, 2 YEW, 1 SYCAMORE, 1 THORN, 1 HO