

1m 2m 3m 4m 5m 6m 7m 8m 9m 10m
1:100 Scale Bar




North (Front) Elevation

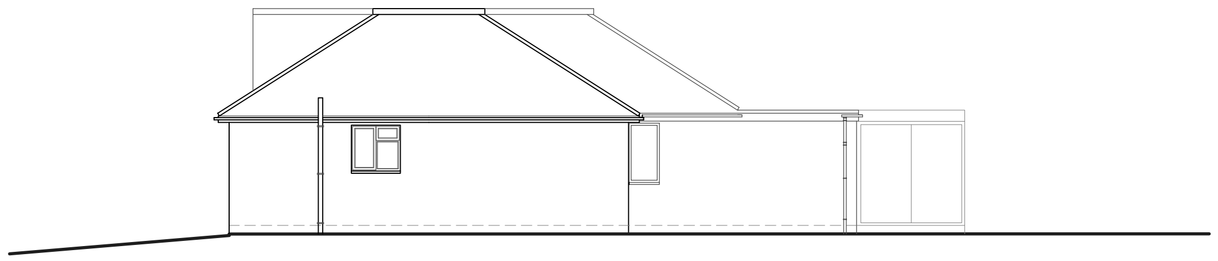


West (Side) Elevation

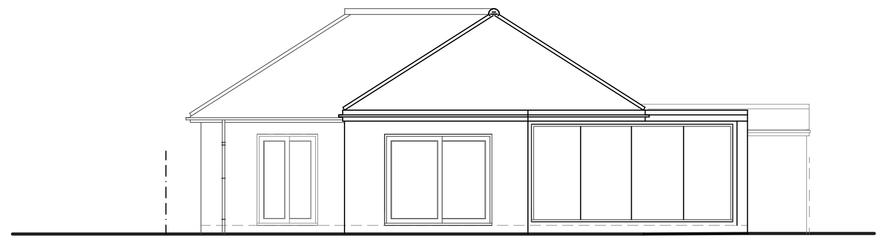

South (Rear) Elevation

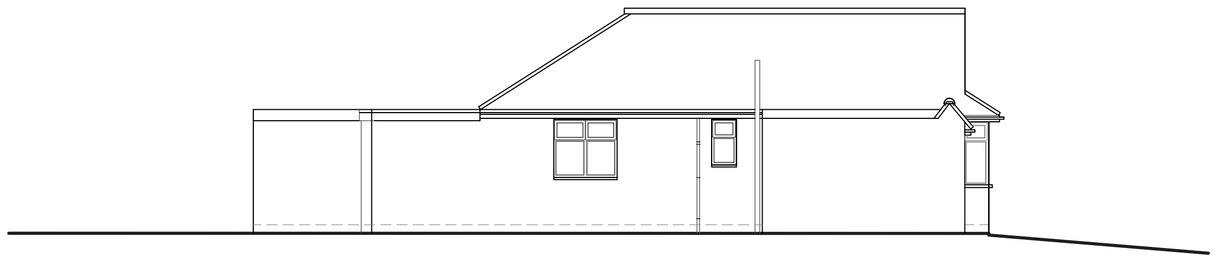

East (Side) Elevation

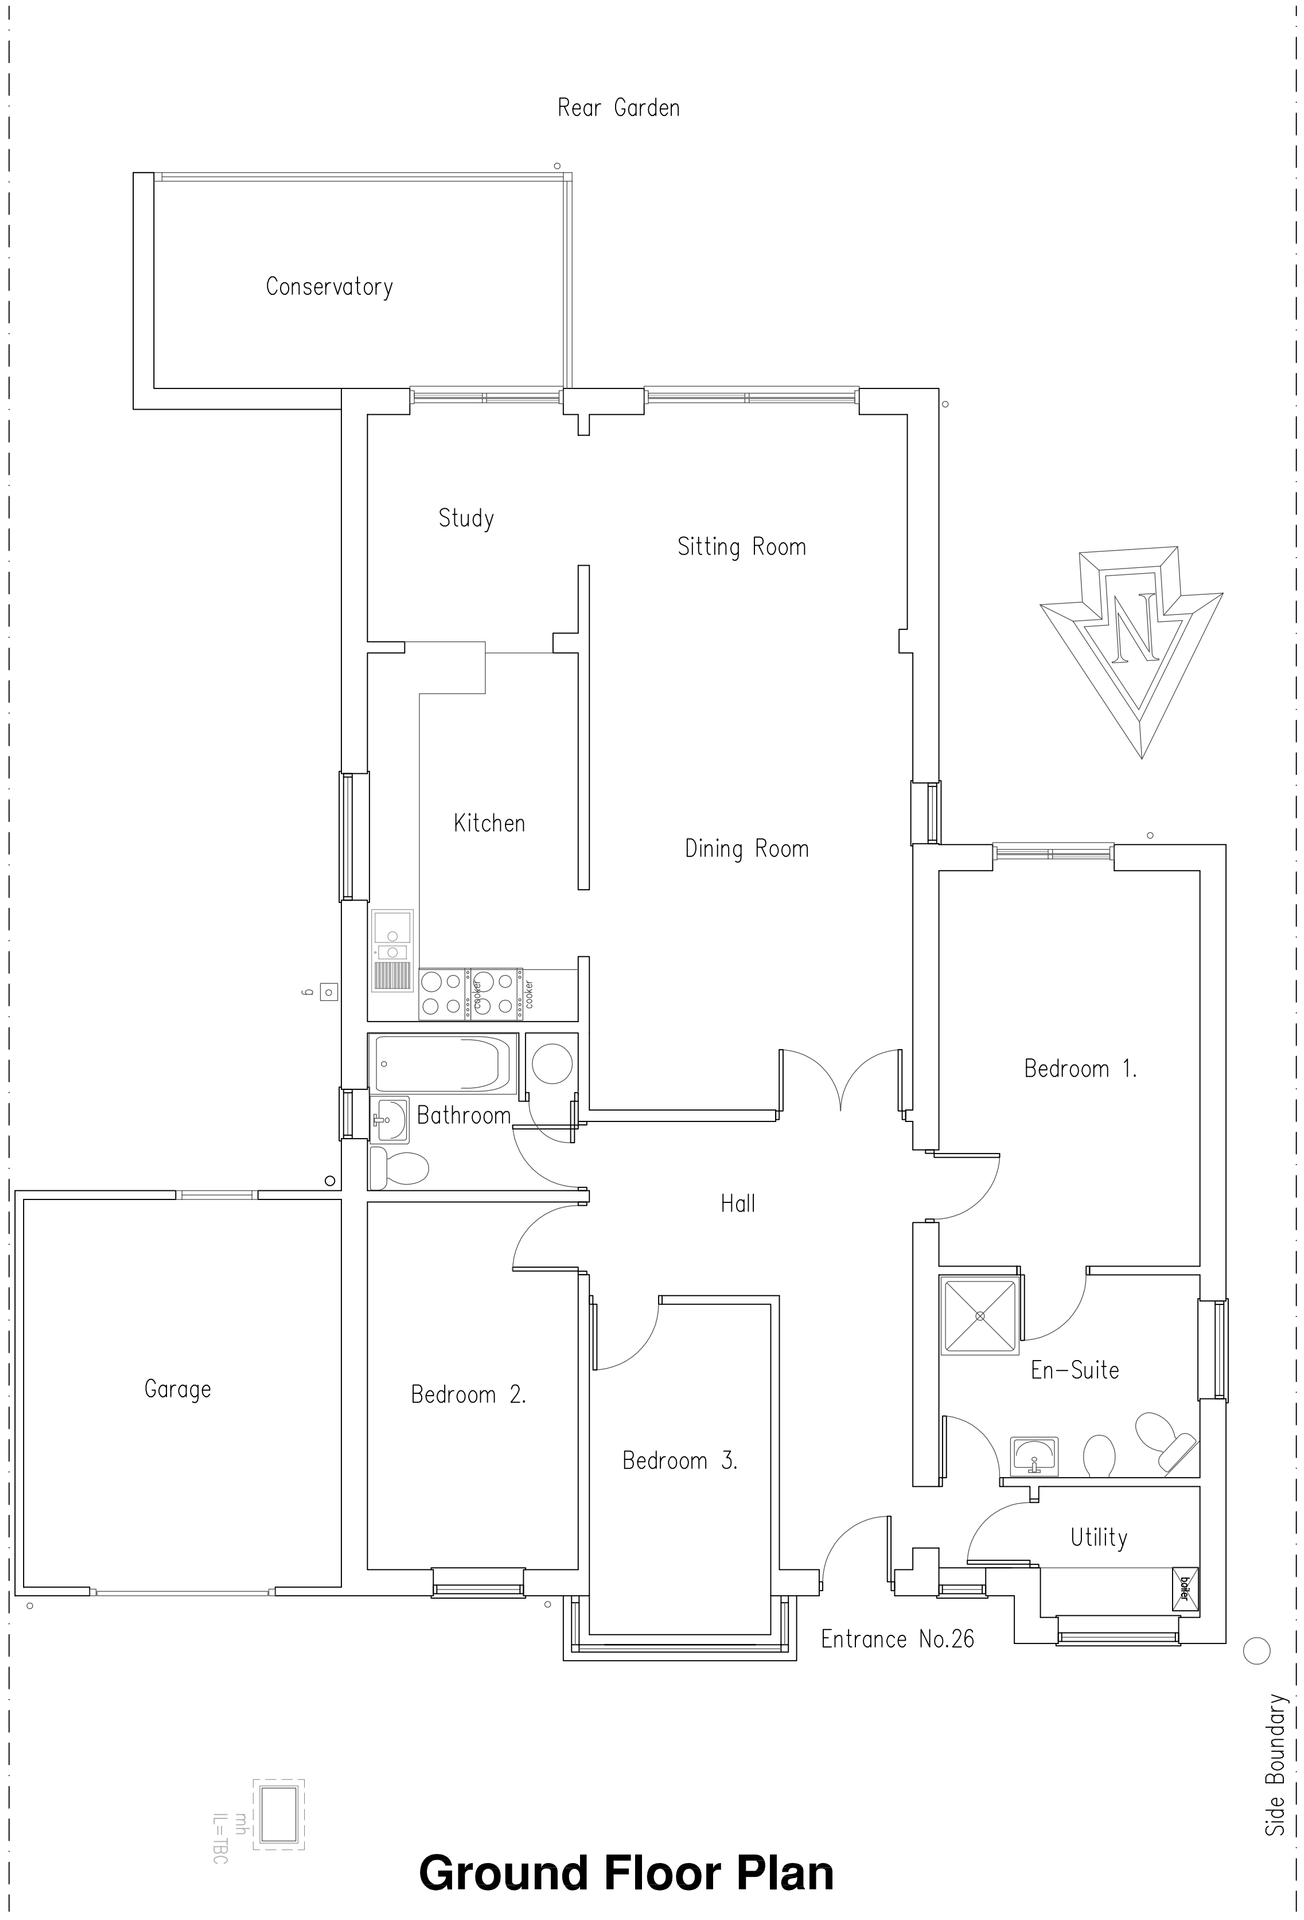

Ground Floor Plan

Project:
Proposed Extensions &
Internal Alterations At:
26 Riverside Road
Shoreham By Sea
West Sussex
BN43 5RB

Drawing title:
Plans & Elevations As Existing

Client: Mr D. Bennett

Copyright of:
Architectural & Planning Services
15 West Street
Shoreham By Sea
West Sussex
BN43 5WF
bjw
01273 441009 (after 6pm)
07856899101
e-mail: benwhitby15@yahoo.co.uk

Scale: 1:100 1:50 | Paper size: A1
Date: 16.6.2010 | Drawn: BJW
Drg. No. 01 | Rev'n
Note: All dimensions to be checked on site.