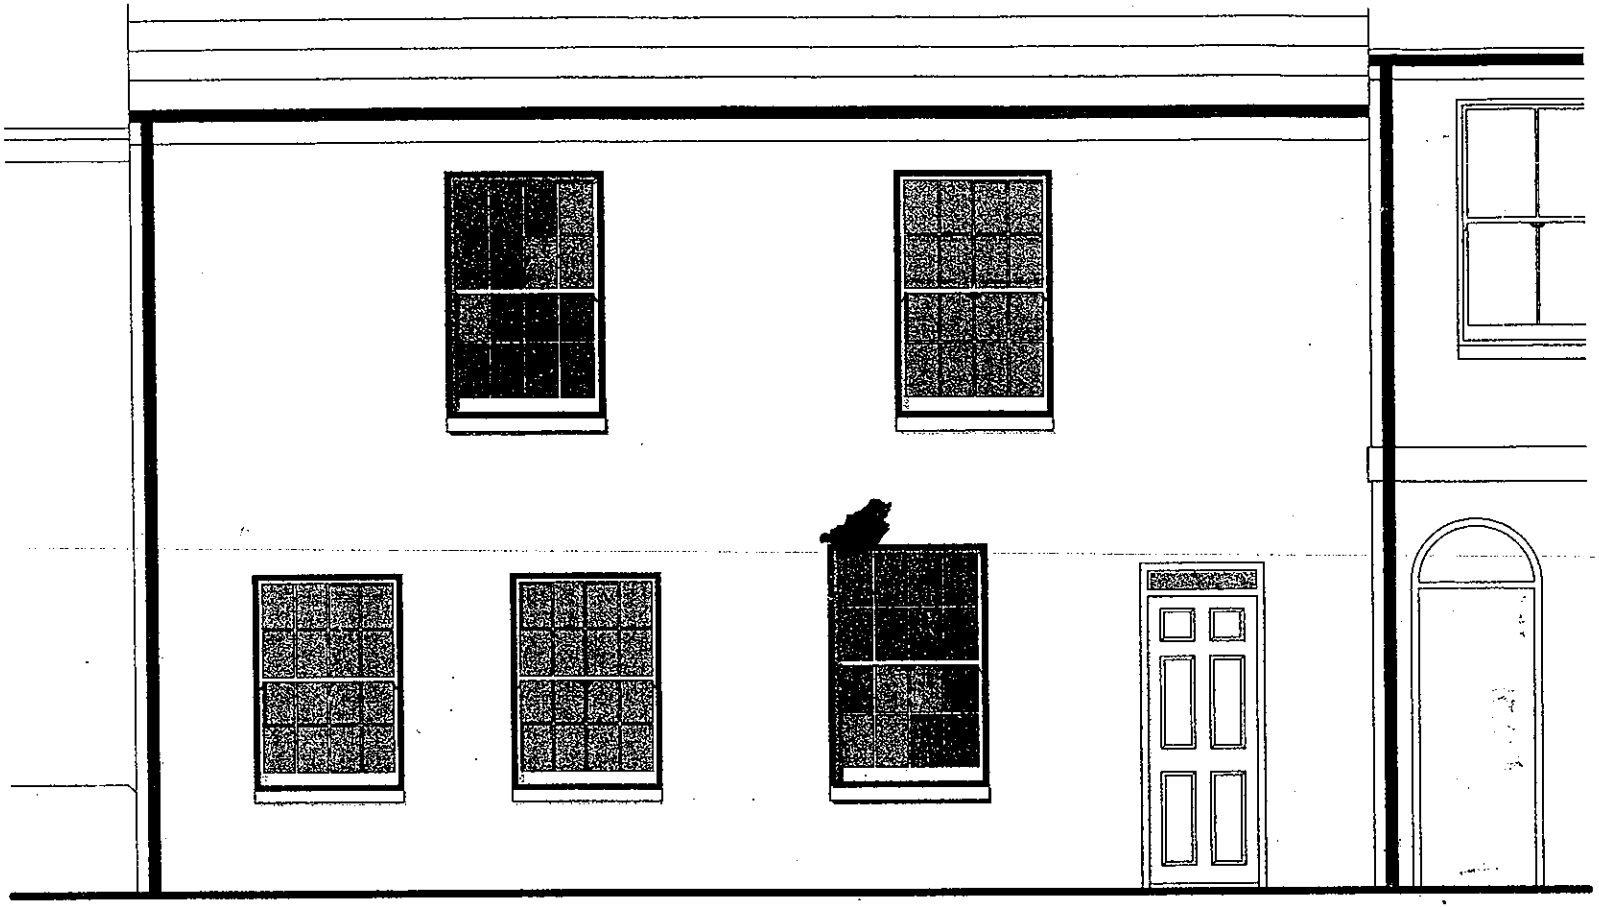

Front Elevation

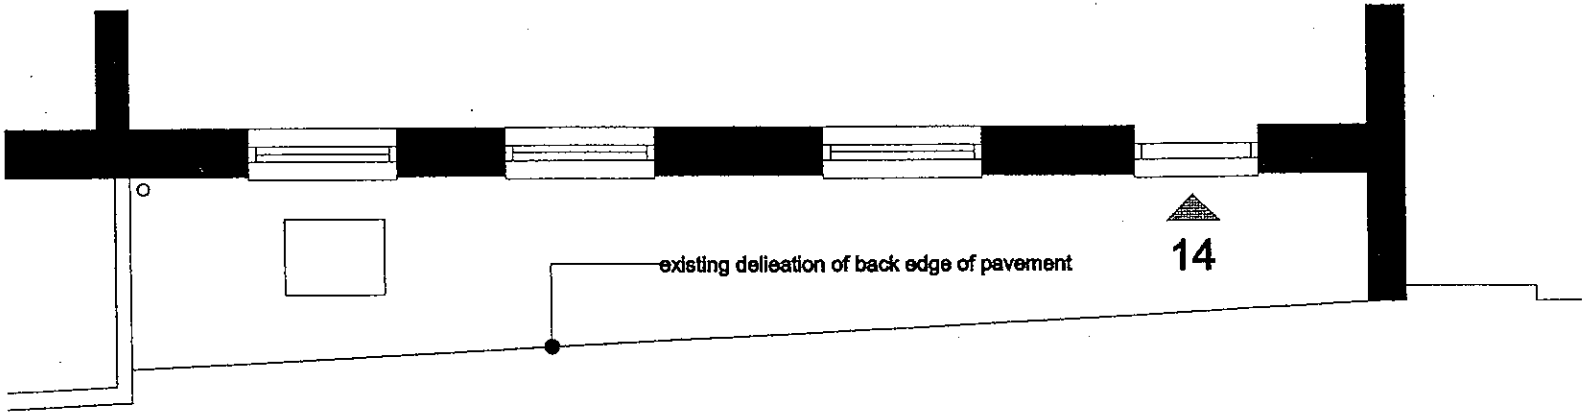

PLAN No. Proc023410
DATE RECEIVED 11 JUL 2010

1:50.

14 Church ~~Road~~ STREET SHOREHAM

Client :	Mrs A Humphreys
Drawing Title :	Front Wall And Portico Plan as