



REAR WEST ELEVATION

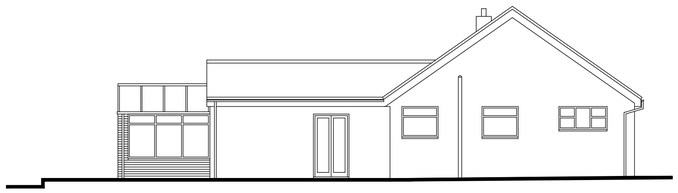

SIDE SOUTH ELEVATION

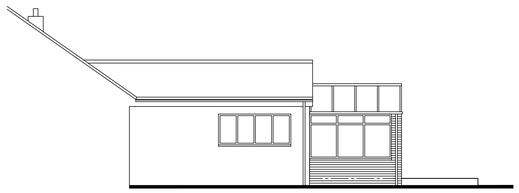

SIDE NORTH ELEVATION


PROPOSED ELEVATIONS

Scale 1:100

0m 5m 10m

Scale Bar – 1:100

SCHEDULE OF MATERIALS - REAR CONSERVATORY ONLY
WALLS - FACING BRICKWORK
ROOF - PVCu COLOUR WHITE WITH GLAZING PANELS
WINDOWS - NEW PVCu COLOUR ANTHRACITE GREY
REAR BI-FOLDING DOORS - NEW ALUMINIUM SLIDING DOORS COLOUR ANTHRACITE GREY
RAINWATER GOODS - NEW PVCu COLOUR BLACK

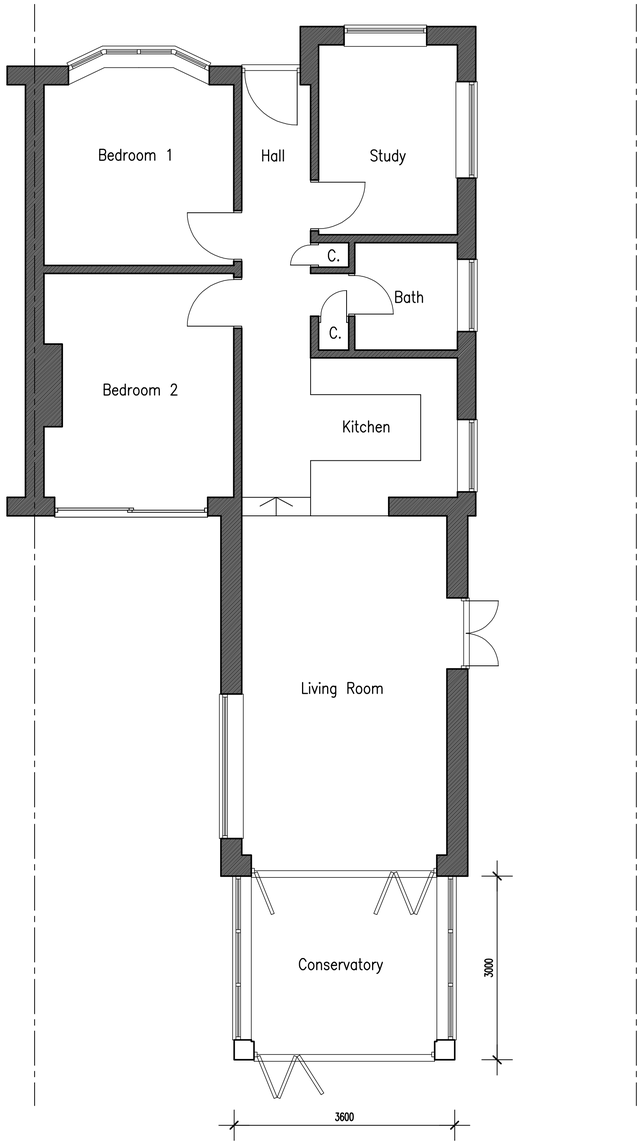


PROPOSED GROUND FLOOR PLAN

Scale 1:50

0m 5m 10m

Scale Bar – 1:50

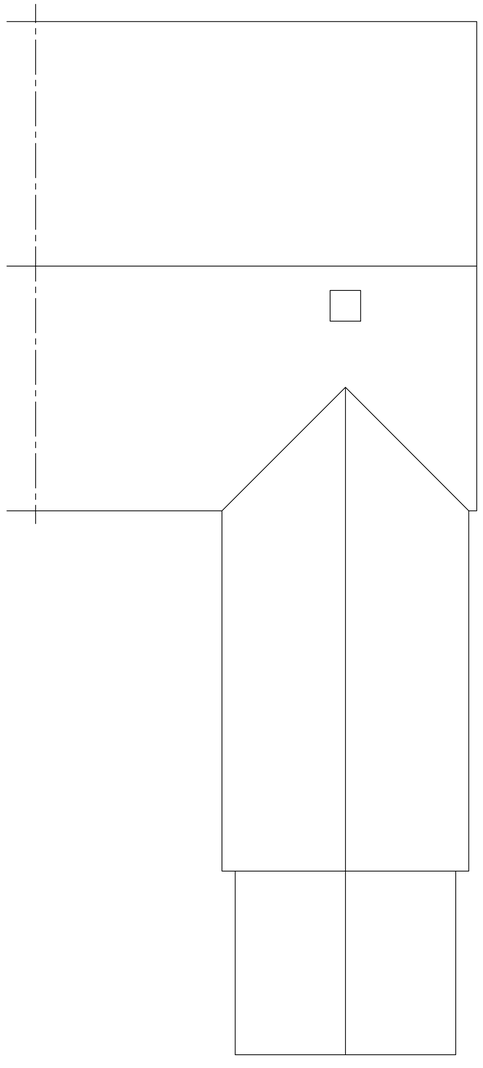

PROPOSED ROOF PLAN

Scale 1:50

No dimensions to be scaled from drawing except for planning purposes.

The contractor should check all dimensions on site.


It is the contractors responsibility to ensure compliance with Building Regulations.

C.D.M. Regs. 2015. The Client is advised of his responsibilities to appoint a Planning Supervisor under these Regs. All works to comply with the C.D.M. Regs. 2015.

The Party Wall Act. 1996 The property owner is advised of the requirements of the Act, & the requirement to serve a Party Wall Notice on any adjoining owners as required under the act.

REVISIONS:

A. 08.01.24 Materials schedule updated.
B. 09.01.24 Proposed roof plan added.

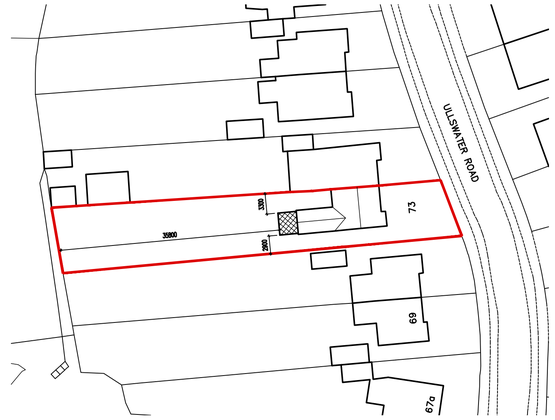

BLOCK PLAN

Scale 1:500

0m 10m 20m 30m 40m 50m

Scale Bar – 1:500

Information supplied based on Promap. All dimensions and distances subject to an accurate site survey being undertaken.

ADCS
Architectural Design
Computer Services

30 Foxley Lane
Worthing
West Sussex
BN13 3AD
Tel: 01903 260701
E-mail:
adcs@sky.com

Client
MR P. & MRS P. WARD

Project
PROPOSED REAR CONSERVATORY
73 ULLSWATER ROAD
SOMPTING
WEST SUSSEX BN15 9UG

Drawing
PROPOSED FLOOR PLANS & ELEVATIONS

Scale	Date	Drawn
1:50 & 1:100 @ A1	04.01.24	TP

Drawing No.	Revision
1594/P02	B