


Scale 1:100 0 1 2 3 4 5 6 7 8 9 10 Metres

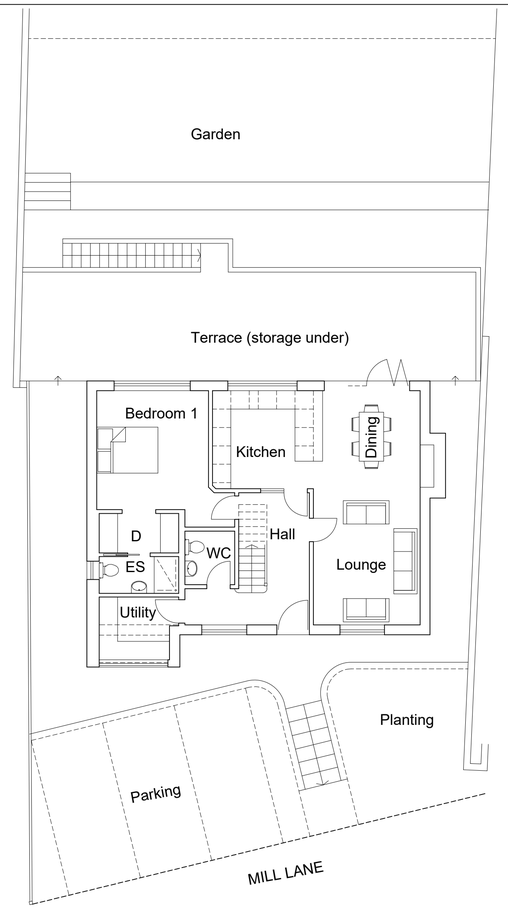

Ground Floor Plan
Scale 1:100

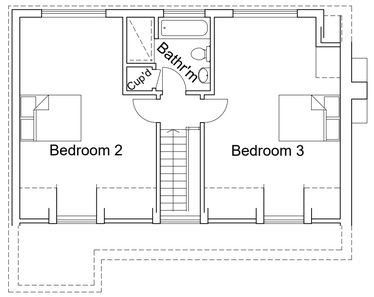


First Floor Plan
Scale 1:100

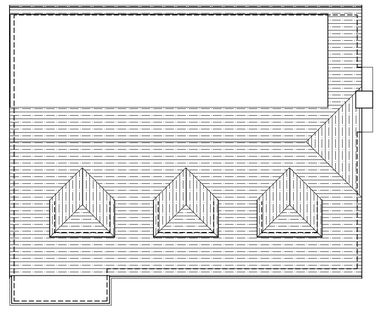

Roof Plan
Scale 1:100




Front (south-west) Elevation
Scale 1:100

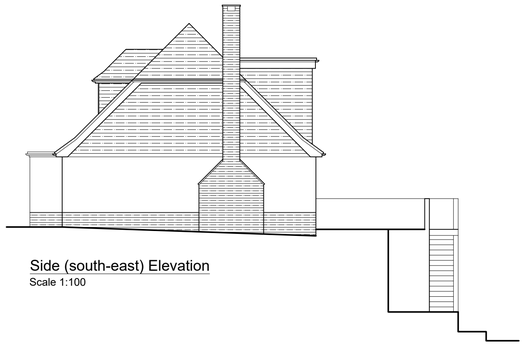

Side (south-east) Elevation
Scale 1:100



Rear (north-east) Elevation
Scale 1:100

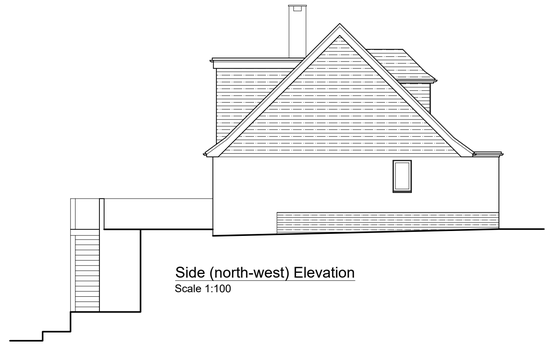

Side (north-west) Elevation
Scale 1:100

Rev:	Description:	Date:
C	South-east elevation corrected.	09.01.24
B	En-suite / WC arrangement revised.	05.01.24
A	En-suite widened, door added.	13.12.23

HORIZON DESIGN
ARCHITECTURAL TECHNOLOGY

Horizon Design Limited
4 High View
Worthing BN13 3DQ
01903 205868
info@horizon-design.co.uk www.horizon-design.co.uk

Client:
Mr & Mrs Pybus

Project:
Hillcrest Villa
Mill Lane
Worthing
West Sussex
BN13 3DA

Drawing title:
Proposed Floor Plans, Roof Plan & Elevations.

Scale:
1:100 @ A1

Date: 01.12.23
Drawn: KWF

Drawing number: 3148-02
Revision: C