

Scale 1:200 — 0, 5, 10, 15, 20, 25, 30 Metres

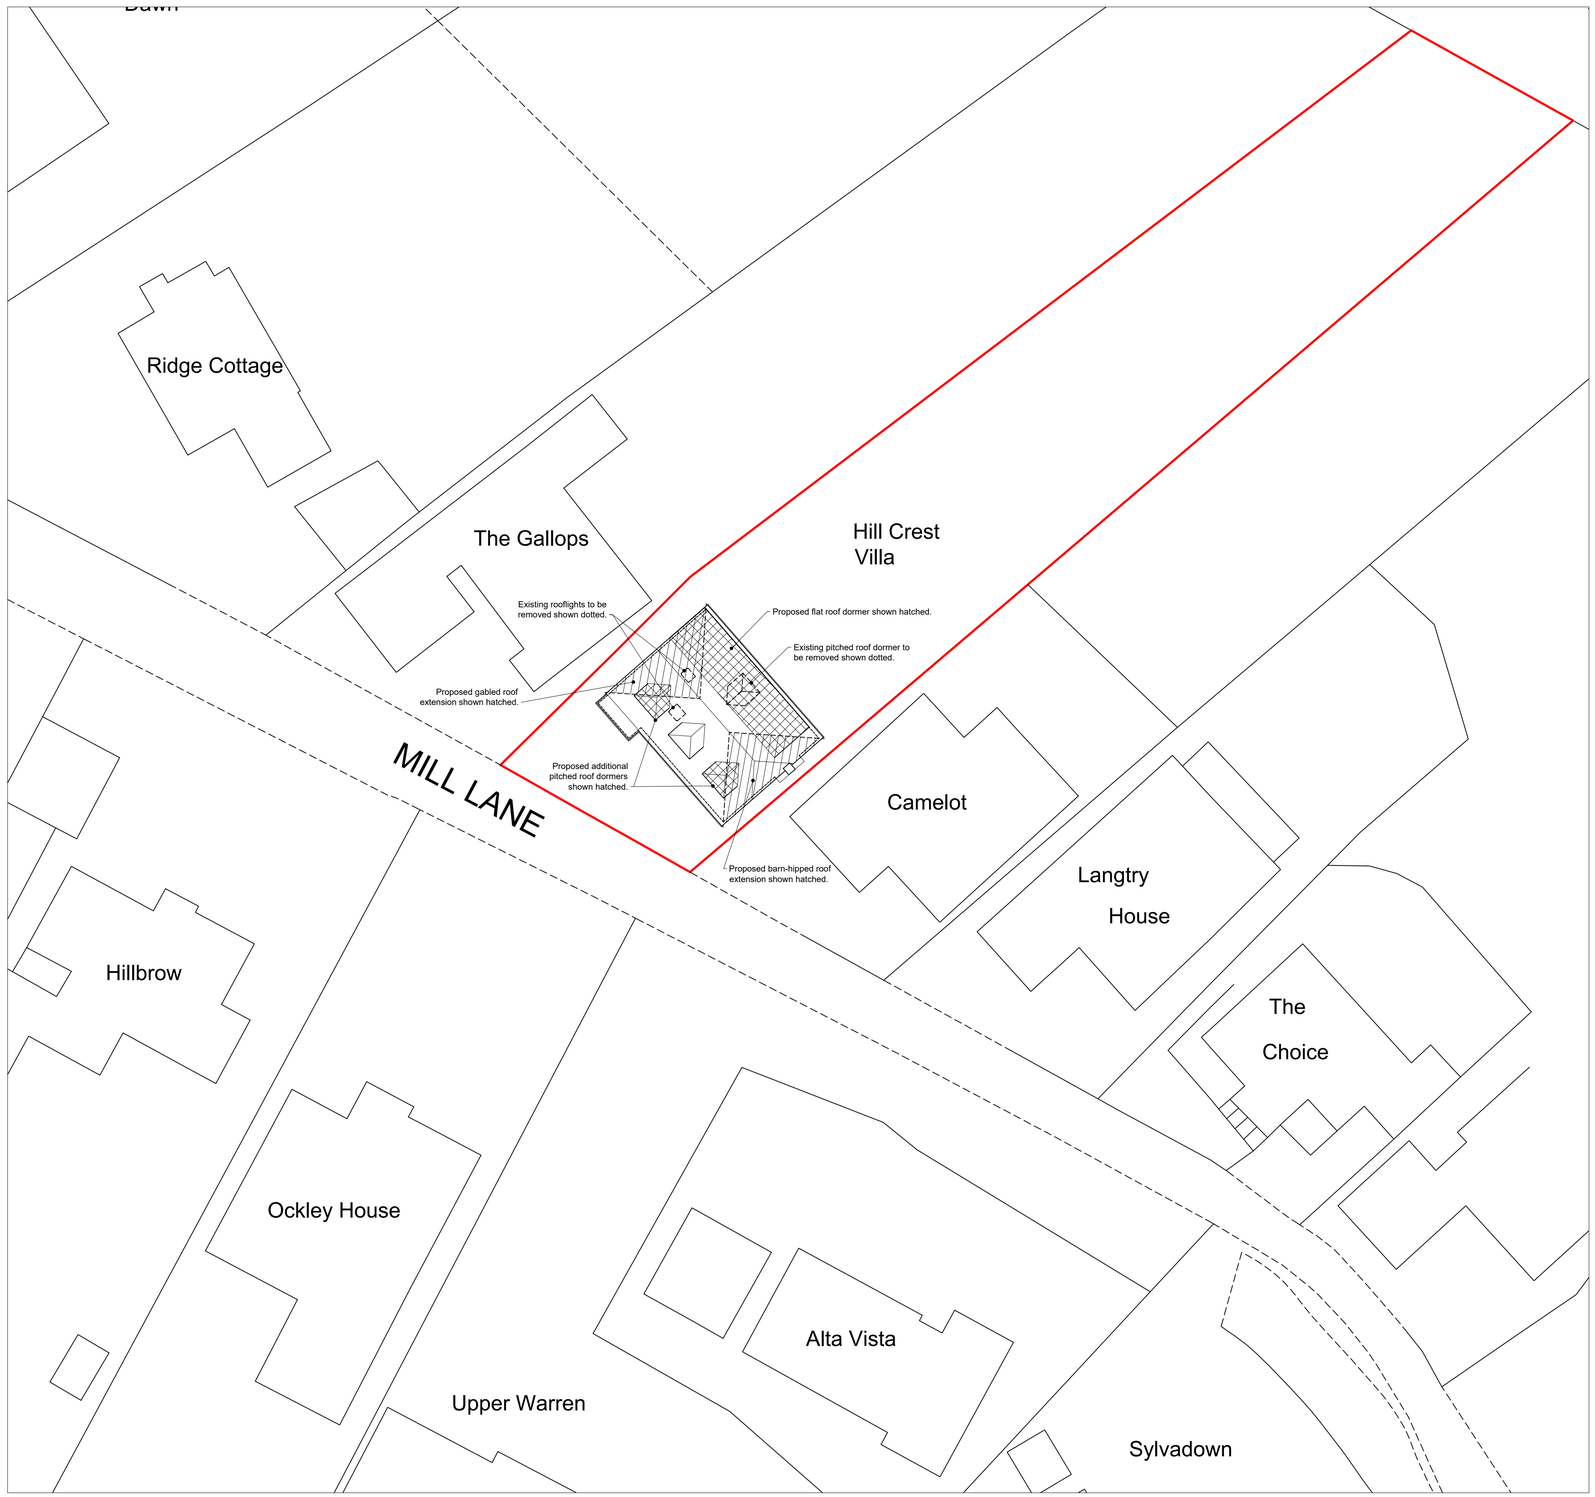

Block Plan
Scale 1:200

Scale 1:1250 — 0, 20, 40, 60, 80, 100 Metres

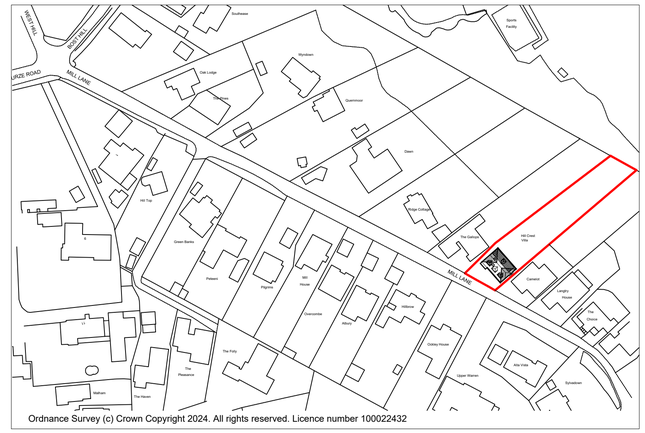

Ordnance Survey (c) Crown Copyright 2024. All rights reserved. Licence number 100022432

Location Plan
Scale 1:1250

N

Rev:	Description:	Date:
A	Scale bar corrected.	09.01.24

HORIZON DESIGN
ARCHITECTURAL TECHNOLOGY
Horizon Design Limited
4 High View
Worthing BN13 3DQ
01903 205868
info@horizon-design.co.uk www.horizon-design.co.uk

Client:
Mr & Mrs Pybus

Project:
Hillcrest Villa
Mill Lane
Worthing
West Sussex
BN13 3DA

Drawing title:
Location & Block Plans

Scale:
1:1250 / 1:200 @ A1

Date: 05.01.24
Drawn: KWF

Drawing number: 3148-03
Revision: A