


& WORTHING
NG SERVICES
AWDM/ 0653/12
DATE VALID 13 JUN 2012

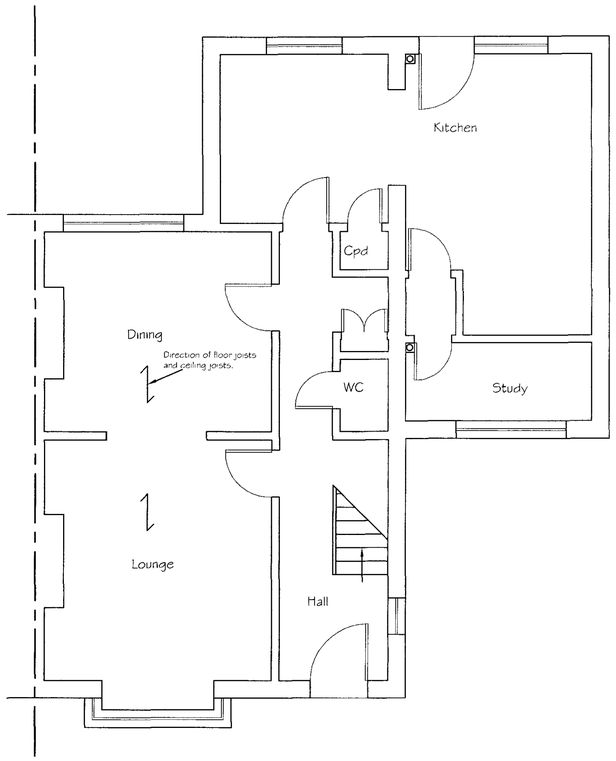


Existing Ground Floor Plan

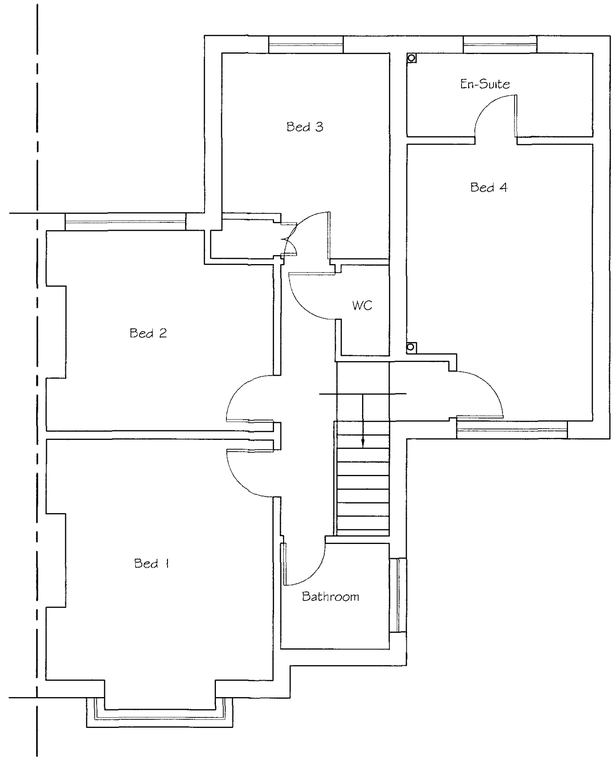


Existing First Floor Plan

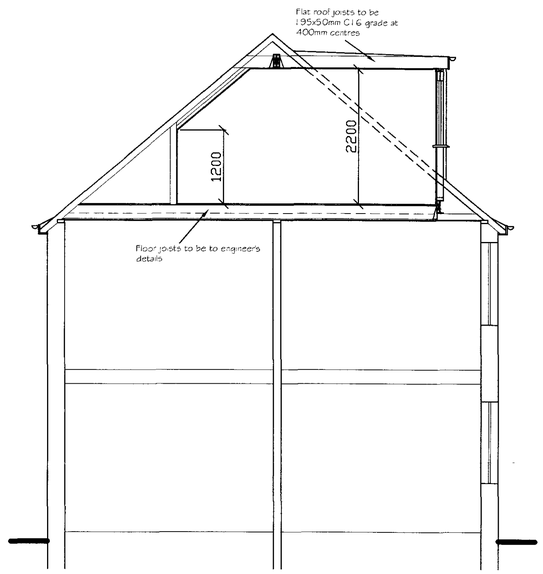


Cross Section

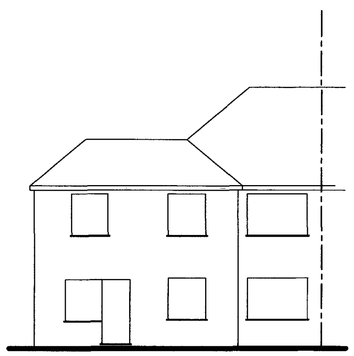

Existing Rear Elevation

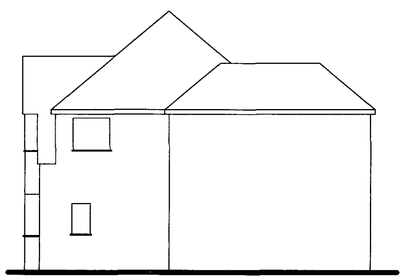

Existing Side Elevation

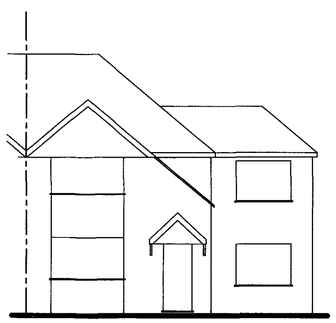

Existing Front Elevation

Tony Rogers
Building Consultants
Address: 40 Dawn Crescent, Upper Beeding
West Sussex, BN44 3WH
Telephone: 01903 815225 Fax: 01903 815225

Rev.	Date:	Revision Description:

Client: Mr & Mrs Hilditch

Address: 41 The Crescent
Southwick
West Sussex
BN42 4LB

Project: Proposed rooms in roof and alterations

Scale: 1:50 1:100
Paper Size A1

Date: April 2012

Drawing No: 12/748/01

Drawn By: AWR

Revision: