

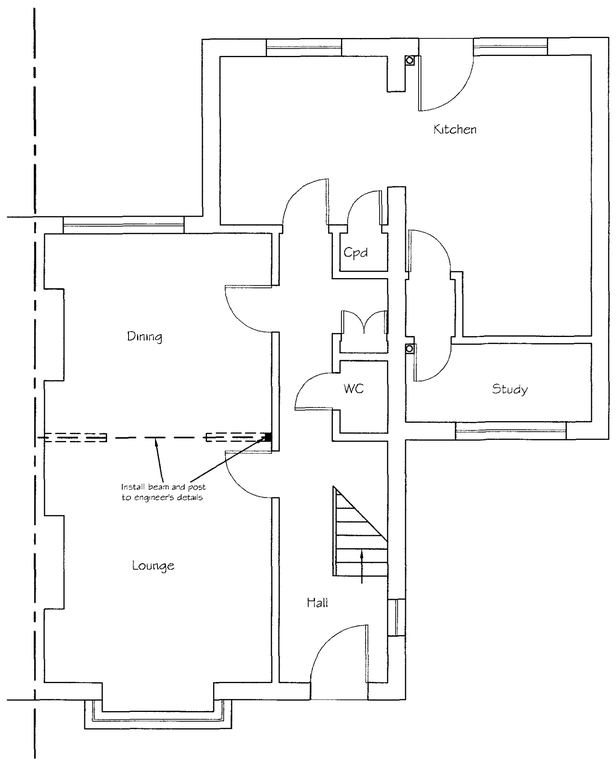



Proposed Ground Floor Plan

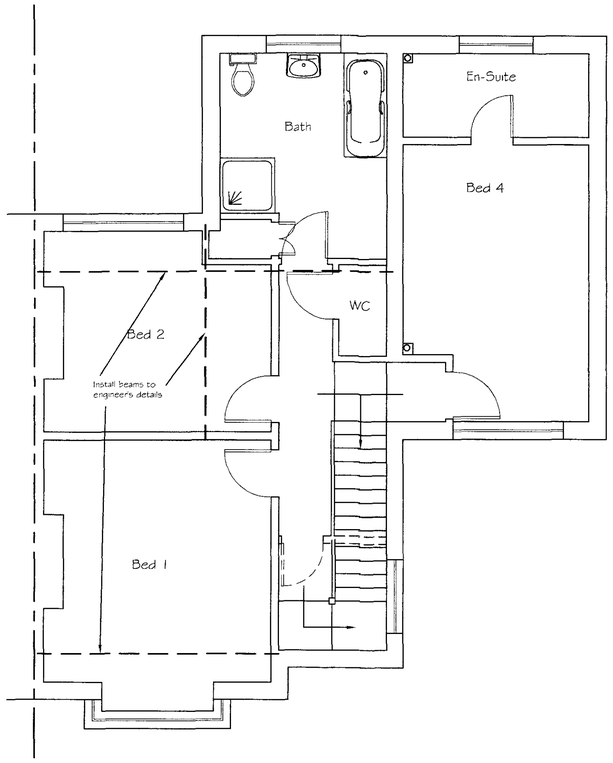

Proposed First Floor Plan

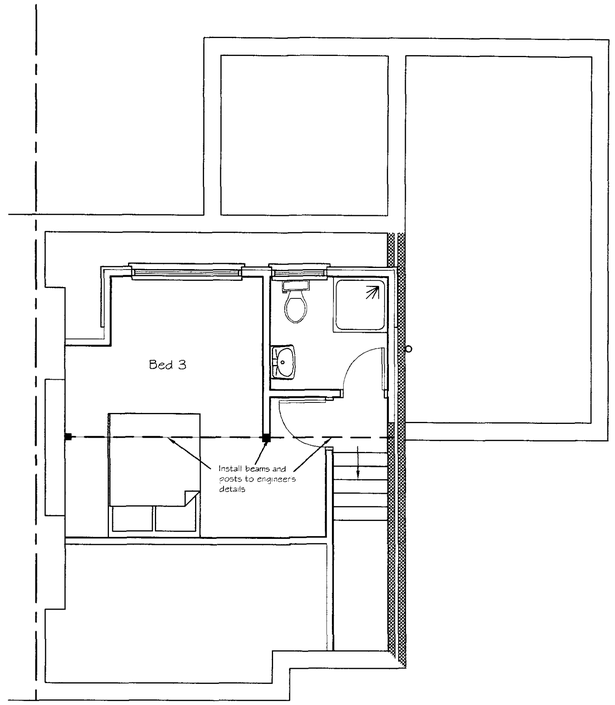


Proposed Second Floor Plan

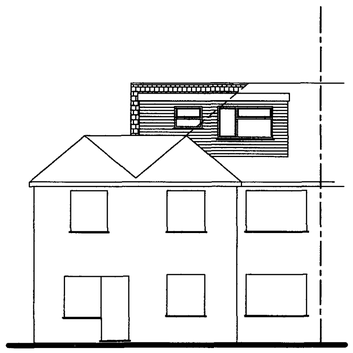


Proposed Rear Elevation

Gable wall and dormer cheeks to be tile hanging with tiles to match existing.
Pitch roof to be tiles to match existing.
Flat roof to be chippings on built up felt.
Windows to be PVCU to match existing.

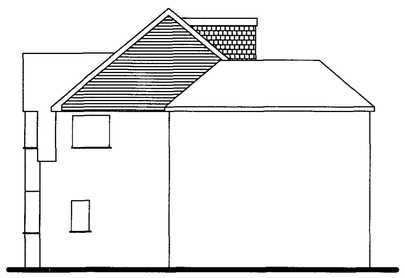


Proposed Side Elevation


Volumn of existing pitch roof extension = 3.24x1.515x3.47/2+3.32x1.515x3.47/4 = 8.516
Volumn of hip to gable = 3.385x7.37x3.385 = 12.873
Volumn of dormer = 2.507x2.065x4.965/2 = 12.85
Total volumn = 41.721m3

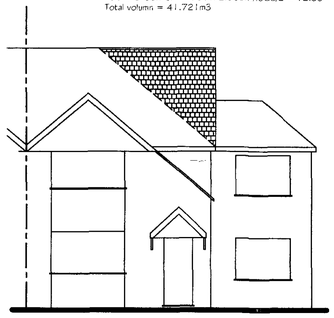

Proposed Front Elevation

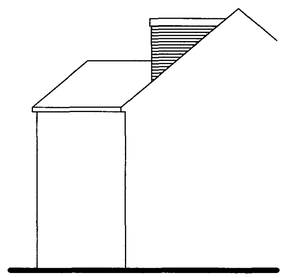

Proposed Side Elevation

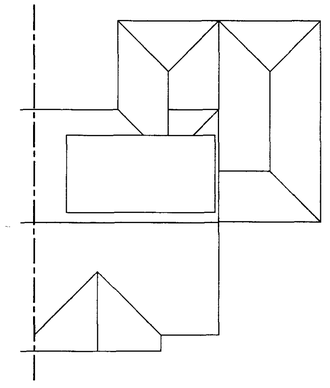

Proposed Roof Plan

065312

13 JUN 2012

Tony Rogers
Building Consultants
Address: 40 Dawn Crescent, Upper Beeding
West Sussex, BN44 3WH
Telephone: 01903 815225 Fax: 01903 815225

Rev.	Date:	Revision Description:

Client: Mr & Mrs Hilditch

Address: 41 The Crescent
Southwick
West Sussex
BN42 4LB

Project: Proposed rooms in roof and alterations

Scale: 1:50 1:100
Paper Size A1

Date: April 2012

Drawing No: 12/748/02

Drawn By: AWR

Revision: