
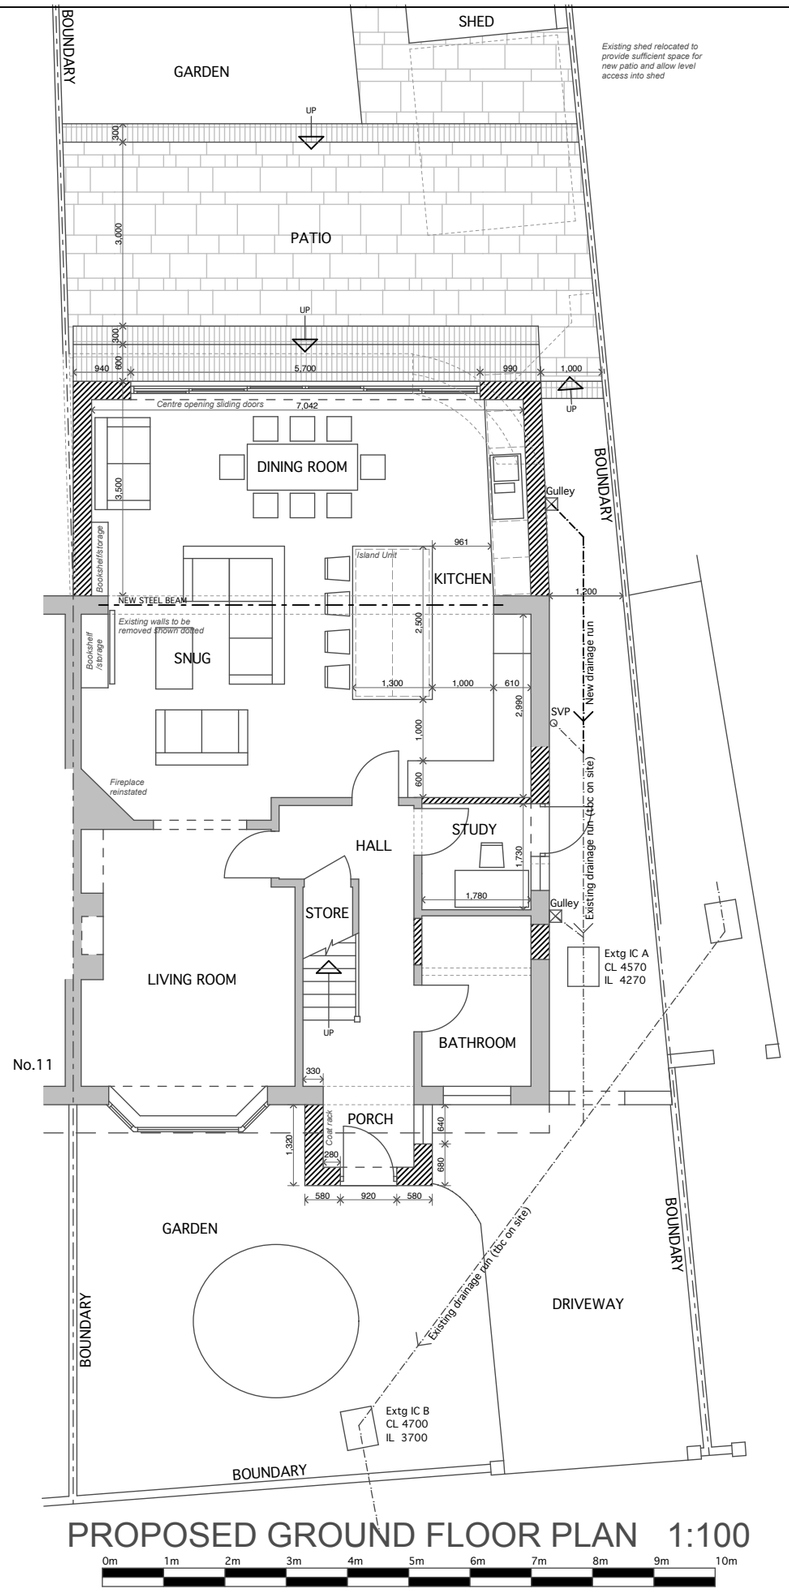


PROPOSED GROUND FLOOR PLAN 1:100


0m 1m 2m 3m 4m 5m 6m 7m 8m 9m 10m

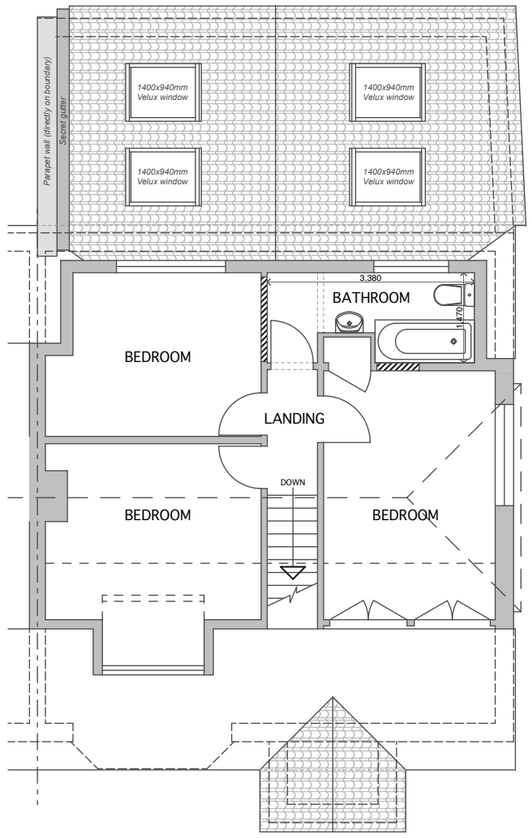

PROPOSED FIRST FLOOR PLAN 1:100

0m 1m 2m 3m 4m 5m 6m 7m 8m 9m 10m

NORTH

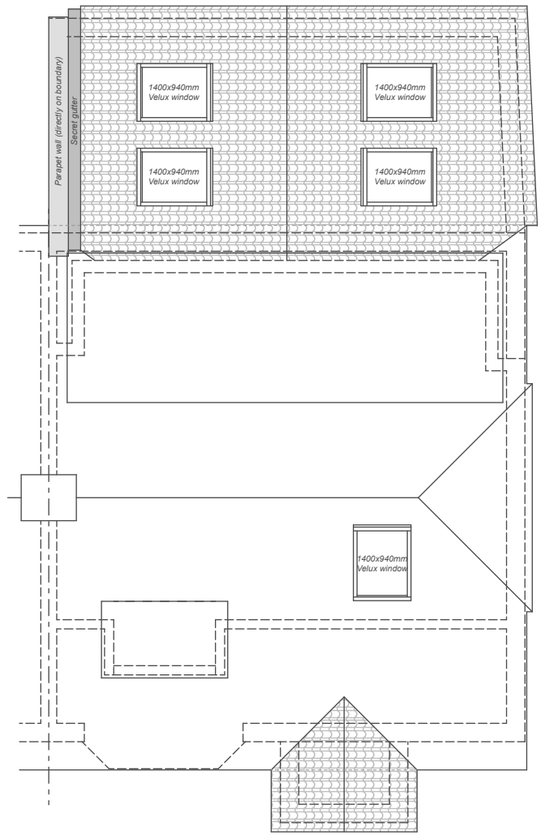

PROPOSED ROOF PLAN 1:100

0m 1m 2m 3m 4m 5m 6m 7m 8m 9m 10m

BACS
Beckett Architectural & Consultancy Services Ltd
Stuart Beckett, BSc (Hons) ICIOB
Architectural Technician
t: 07879 418520
e: beckettarchitectural@hotmail.com
www.beckettarchitectural.co.uk

Revisions:
Rev A - 15:02:22 - Extension reduced by 0.5m, from 4.0m to 3.5m.

Scheme **13 Hawkins Rd, Shoreham-by-Sea, BN43 6TJ**

Title **Proposed Floor Plans**

Drawn By	SRB
Date	JAN 2022
Date plotted	15/02/2022
Scale	1:100 @ A3
Drawing Number	**2132-005A**