
SCHEDULE A

NUMBER ON PLAN	DESCRIPTION	SITUATION
T1	**Beech** (Fagus sylvatica)	North-eastern part of the rear garden of No. 18 Gorse Avenue
T2	**English Oak** (Quercus robur)	Front garden of No. 22 Gorse Avenue
T3	**Wild Cherry** (Prunus avium)	Northern side of the garden of No. 22 Gorse Avenue
G1	Group of 2 **Purple-leaved Plum** (Prunus cerasifera var. "Pissardi")	Front garden of No. 20 Gorse Avenue



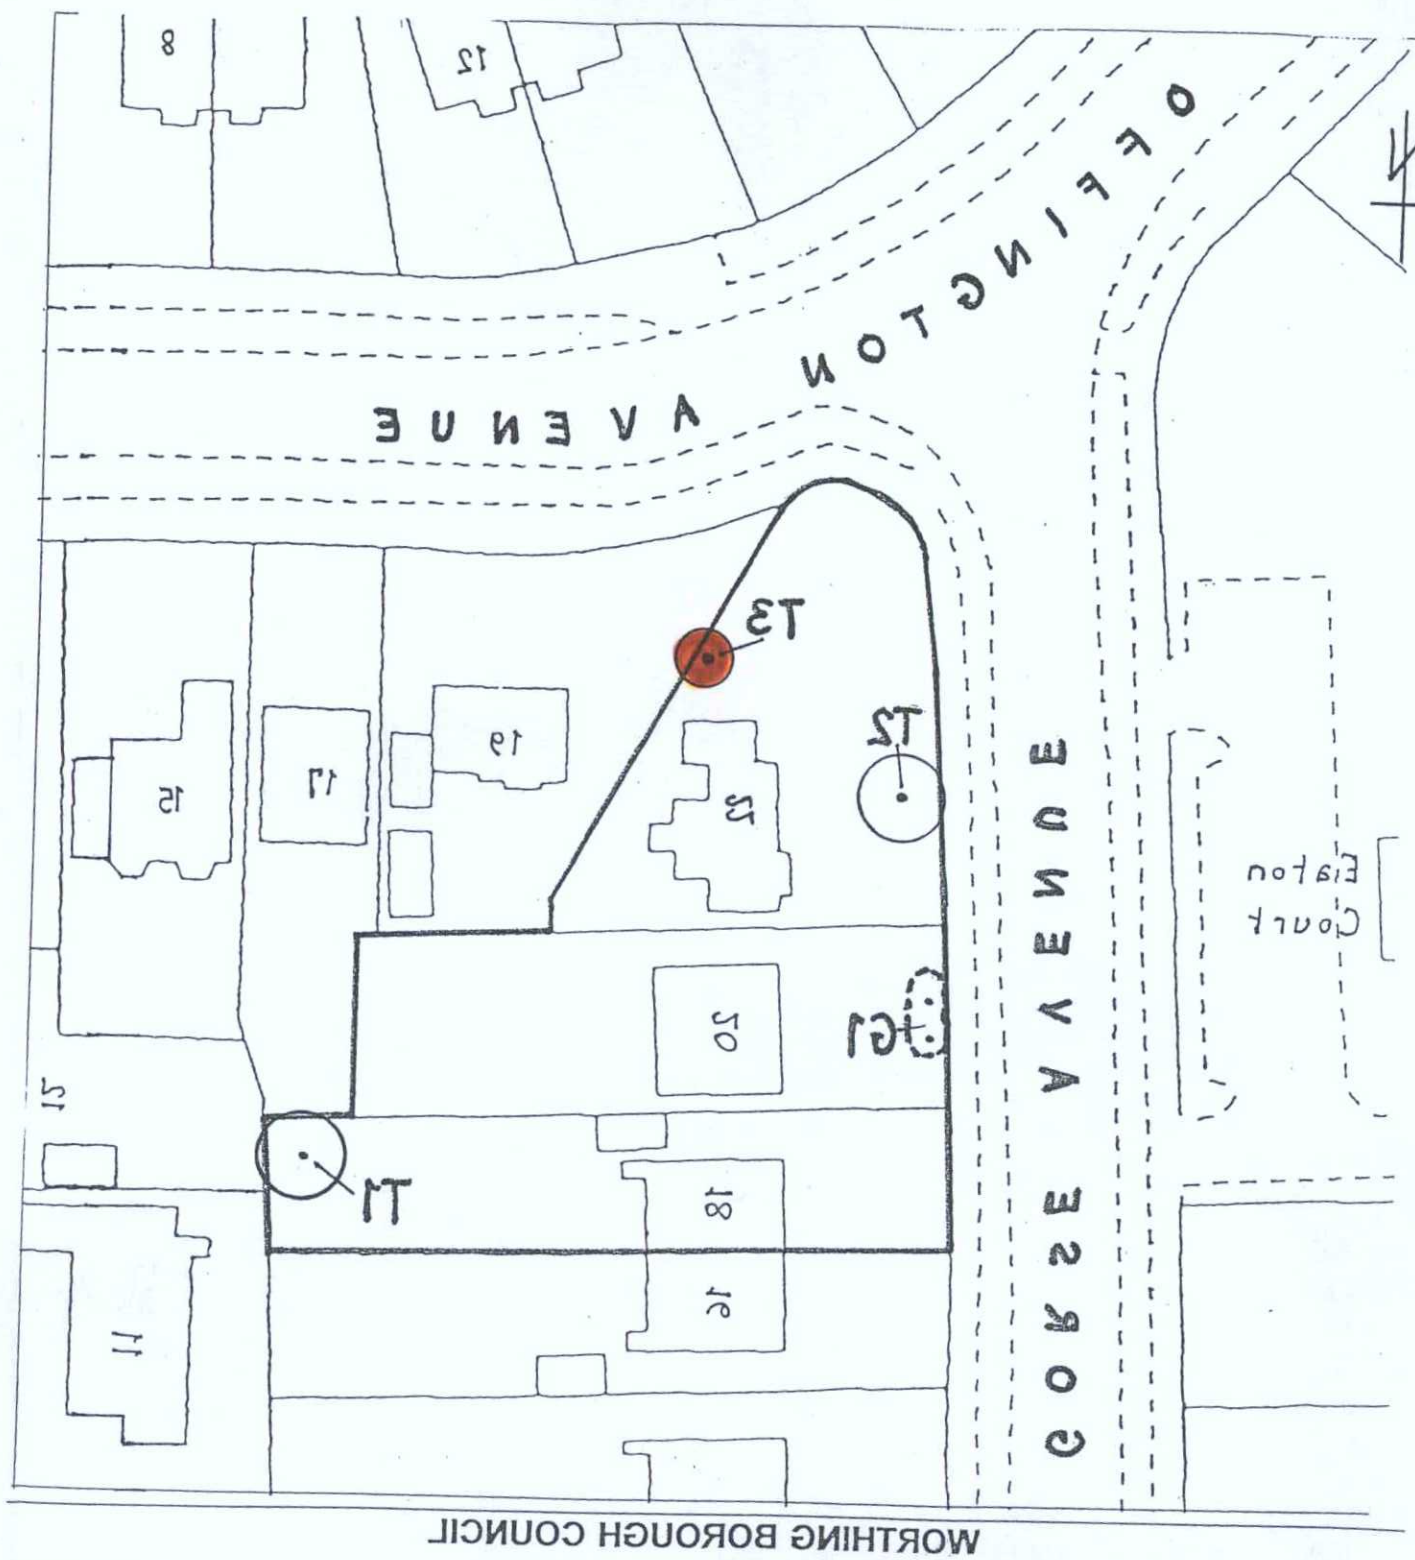

WORTHING BOROUGH COUNCIL

THE WORTHING TREE PRESERVATION ORDER NO.44 1997

NOS.18, 20 AND 22 GORSE AVENUE, WORTHING

SCALE:	1:500
DATE:	JULY 1997
DRAWING NO:	DC/97/0052
DRAWN BY:	HBM

Head of Planning
Town Hall, Chapel Road,
Worthing, West Sussex BN11 1LF

(c) Crown Copyright
Licence No. LA 086169