




VISUAL SCALE 1:100 @ A2

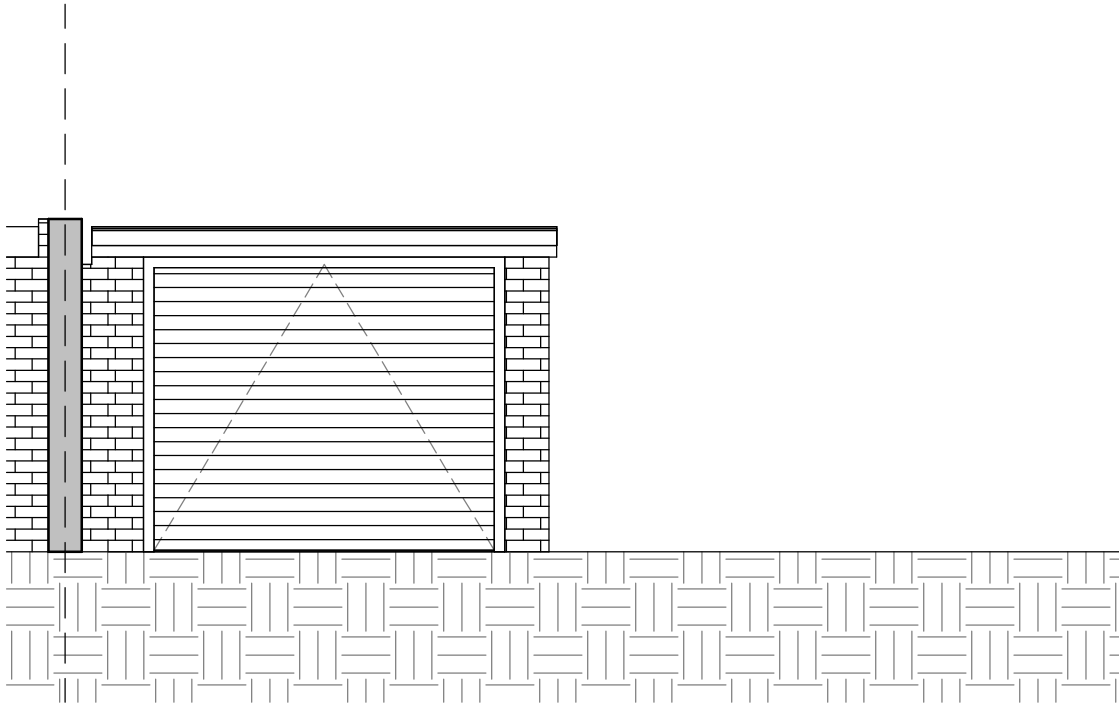


1 ELEVATION FACING WEST
1 : 50

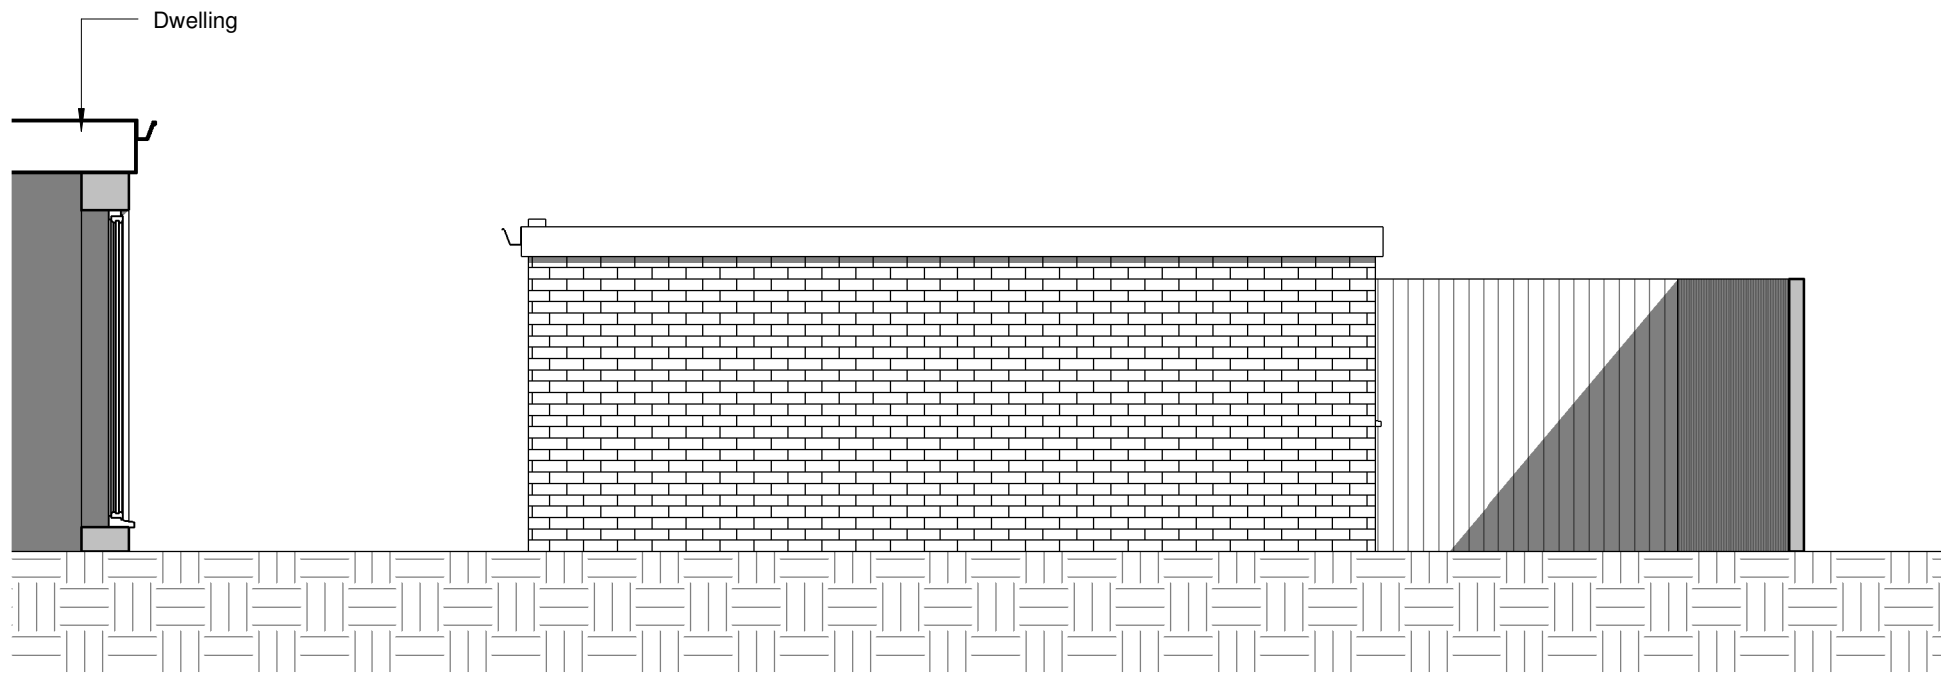

2 ELEVATION FACING SOUTH
1 : 50

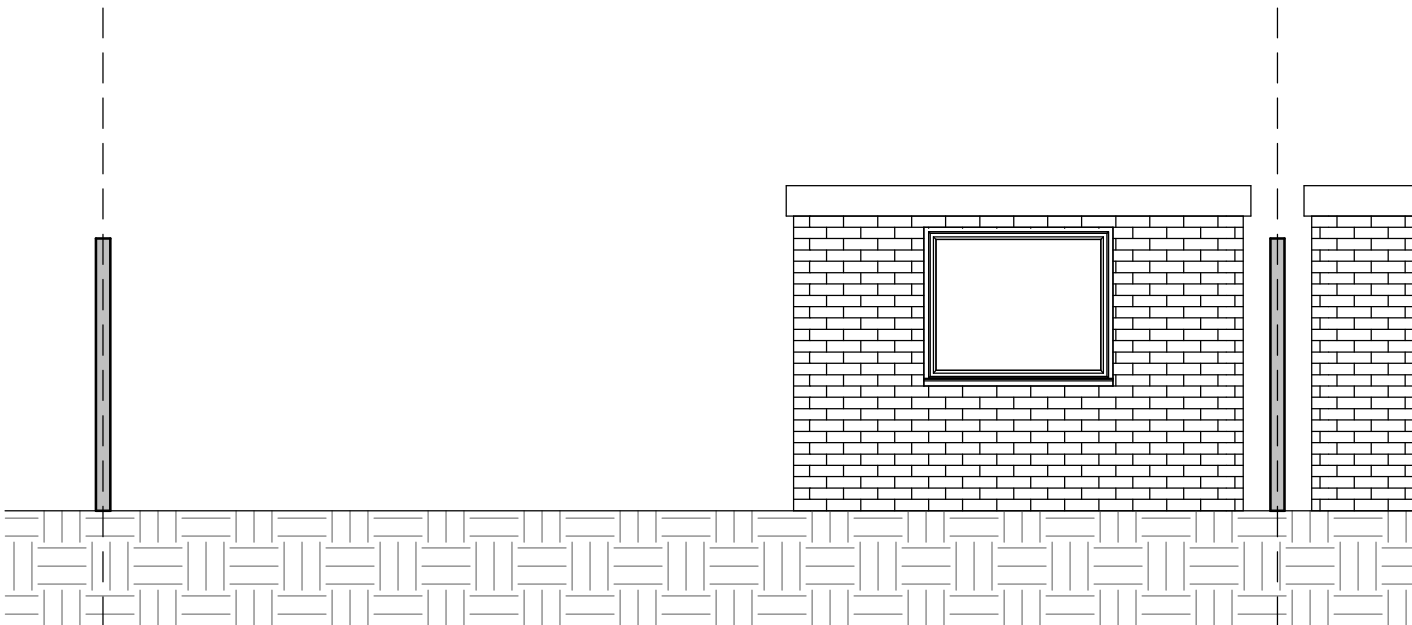

3 ELEVATION FACING EAST
1 : 50

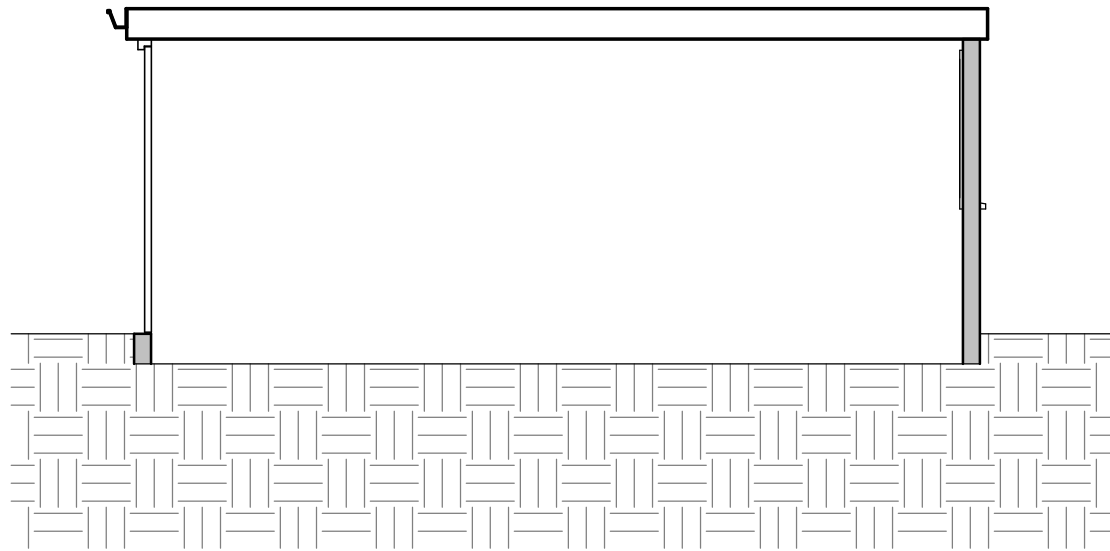

4 SECTION A
1 : 50

Rev	Description	Date



4 Union Place | Worthing | BN11 1LG
info@kronadesign.co.uk
kronadesign.co.uk
01903 256150

PROJECT
Garage Conversion
& Extension to
Annex

ADDRESS
9 Upton Gardens
Worthing
West Sussex

TITLE
Existing Elevations &
Section

CLIENT
James Adams

DRAWN JLB	STATUS Design	DATE 15/12/25
--------------	------------------	------------------

SCALE (@ A2) 1 : 50	PROJECT NUMBER KD.1791
------------------------	---------------------------

DRAWING NUMBER A.200	REV A
-------------------------	----------

© KRONA DESIGN