



VISUAL SCALE 1:100 @ A2

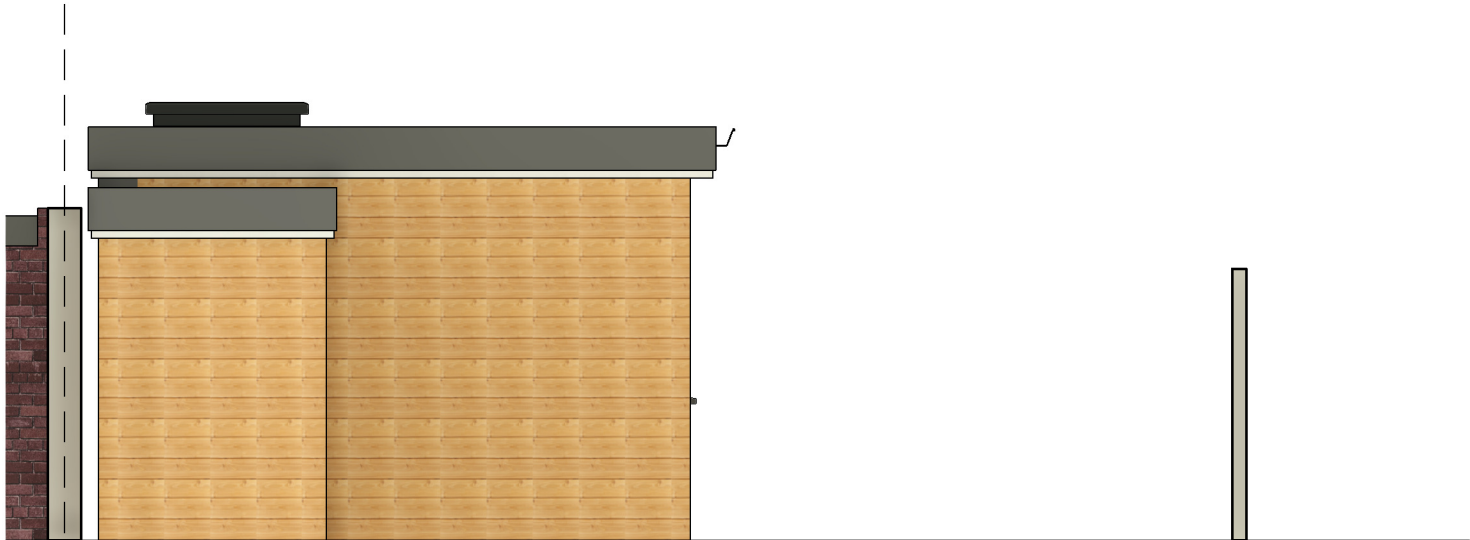


1 ELEVATION FACING WEST  
1 : 50

2 ELEVATION FACING SOUTH  
1 : 50

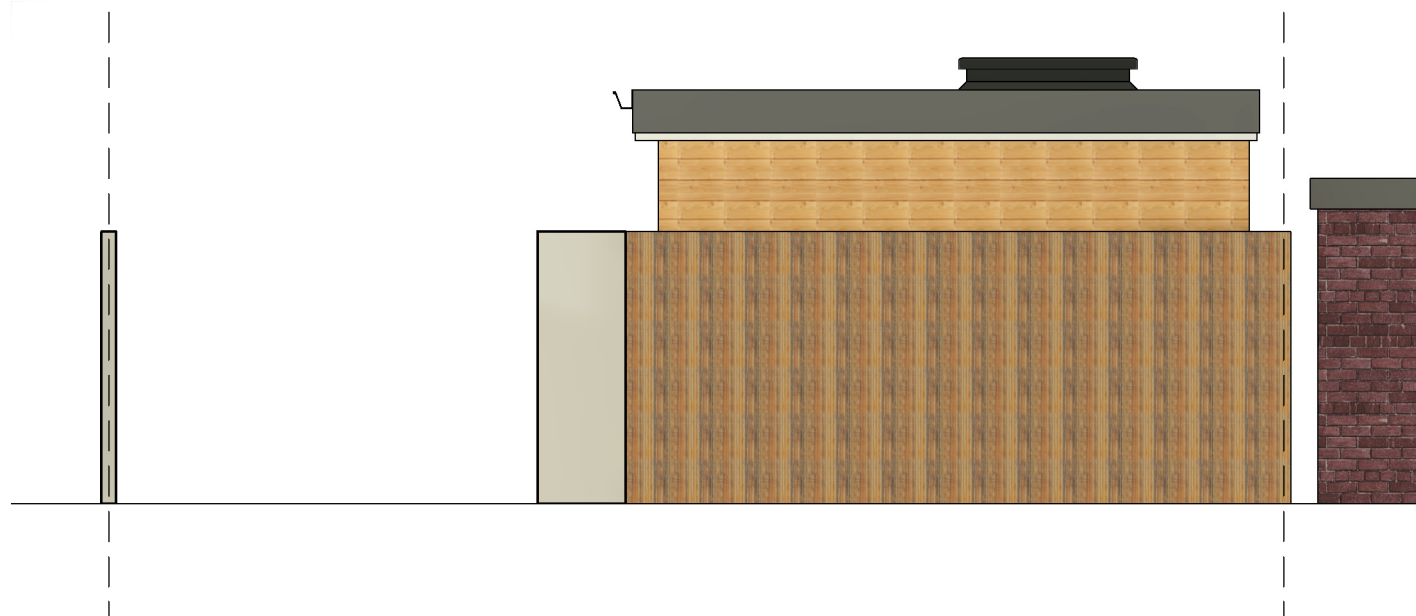

3 ELEVATION FACING EAST  
1 : 50

4 ELEVATION FACING NORTH  
1 : 50

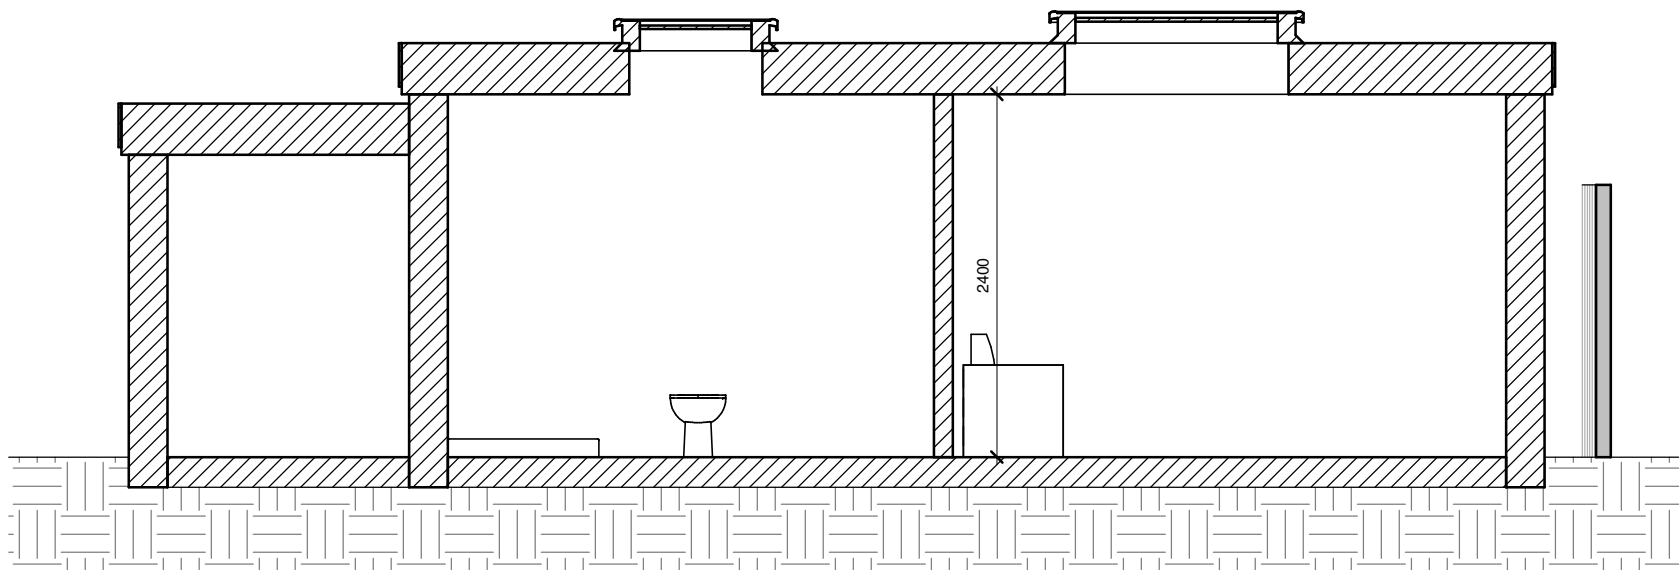

5 SECTION A  
1 : 50

| Rev | Description | Date |
|-----|-------------|------|
|     |             |      |
|     |             |      |
4 Union Place | Worthing | BN11 1LG  
info@kronadesign.co.uk  
kronadesign.co.uk  
01903 256150

PROJECT  
Garage Conversion  
& Extension to  
Annex

ADDRESS  
9 Upton Gardens  
Worthing  
West Sussex

TITLE  
Proposed Elevations  
& Section

CLIENT  
James Adams

|              |                  |                  |
|--------------|------------------|------------------|
| DRAWN<br>JLB | STATUS<br>Design | DATE<br>15/12/25 |
|--------------|------------------|------------------|

|                        |                           |
|------------------------|---------------------------|
| SCALE (@ A2)<br>1 : 50 | PROJECT NUMBER<br>KD.1791 |
|------------------------|---------------------------|

|                         |          |
|-------------------------|----------|
| DRAWING NUMBER<br>A.201 | REV<br>A |
|-------------------------|----------|

© KRONA DESIGN