
18 THE HAVEN block plan

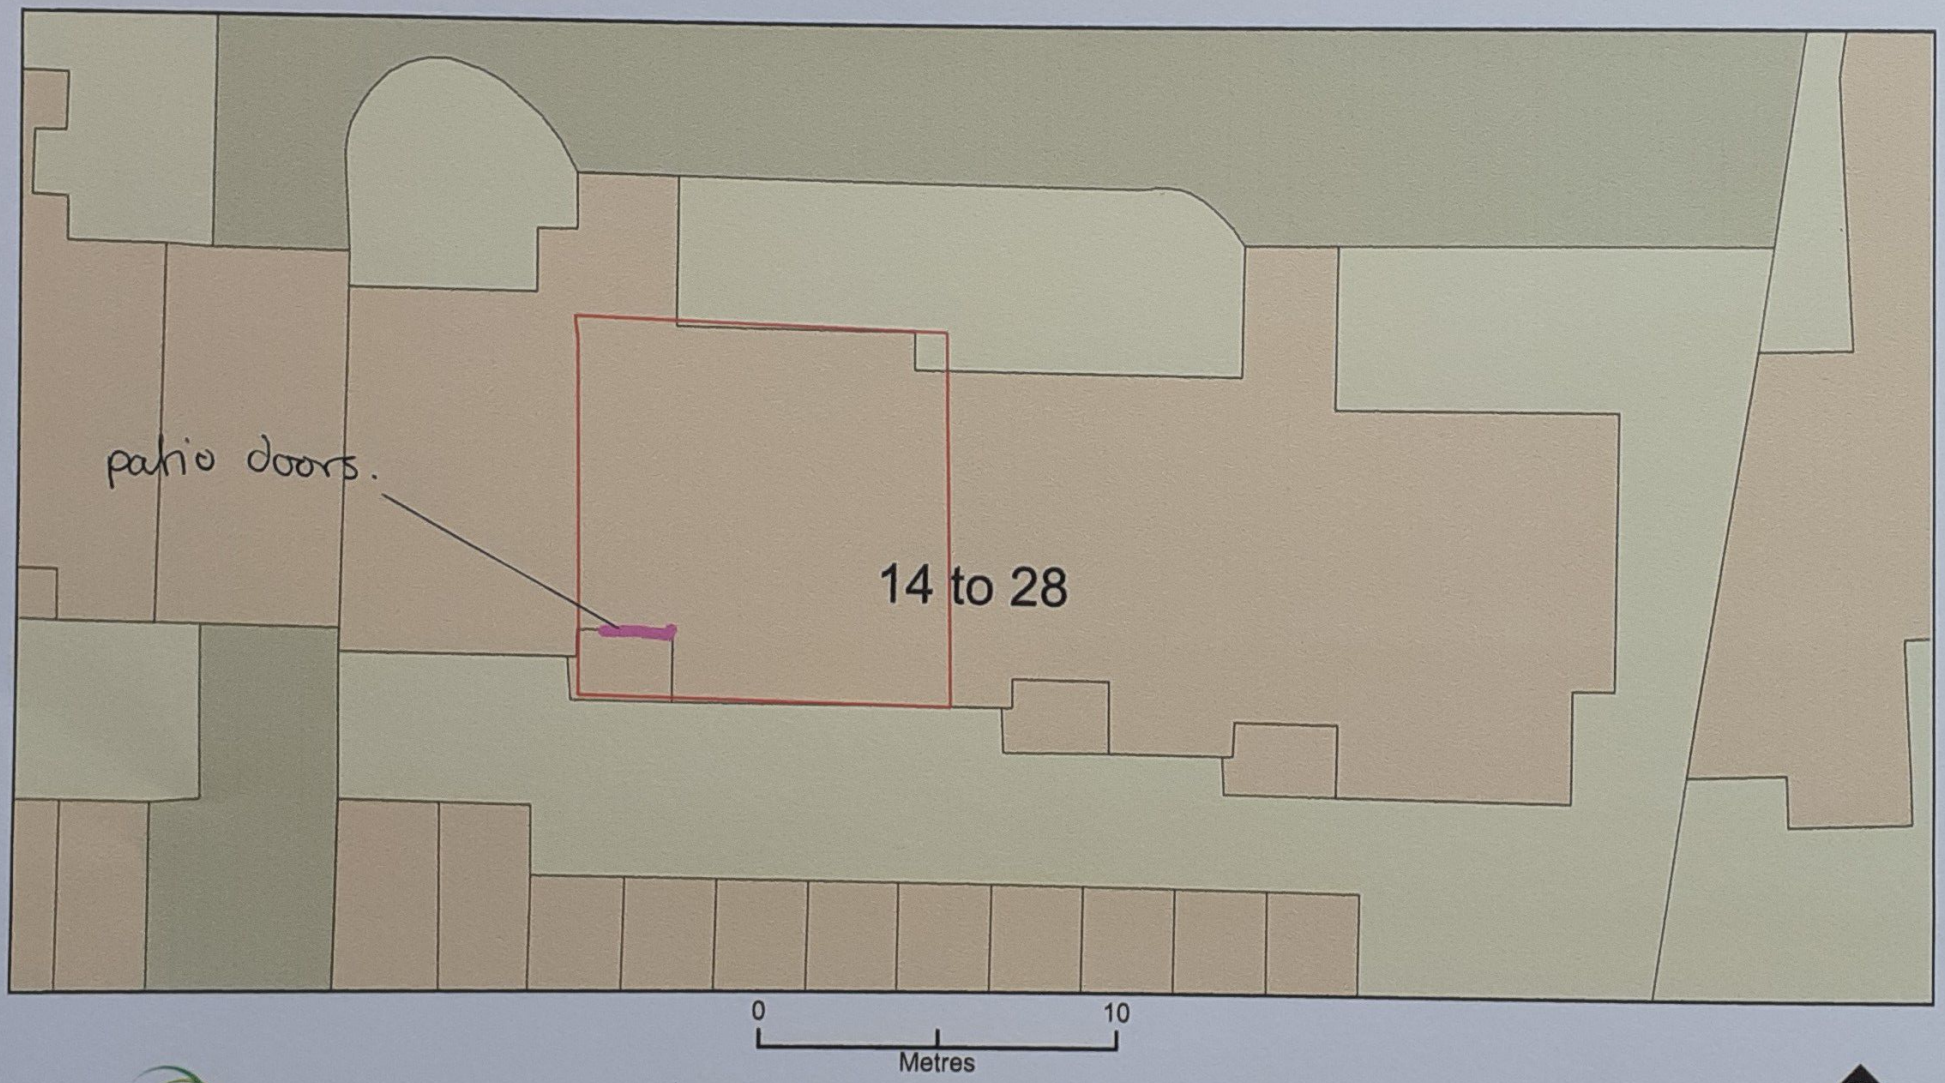

ReQuestaPlan

Plan Produced for: ADUR & WORTHING COUNCIL

Date Produced: 06 Sep 2021

Plan Reference Number: TQRQM21249114624221

Scale: 1:200 @ A4

© Crown copyright and database rights 2021 OS 100042766