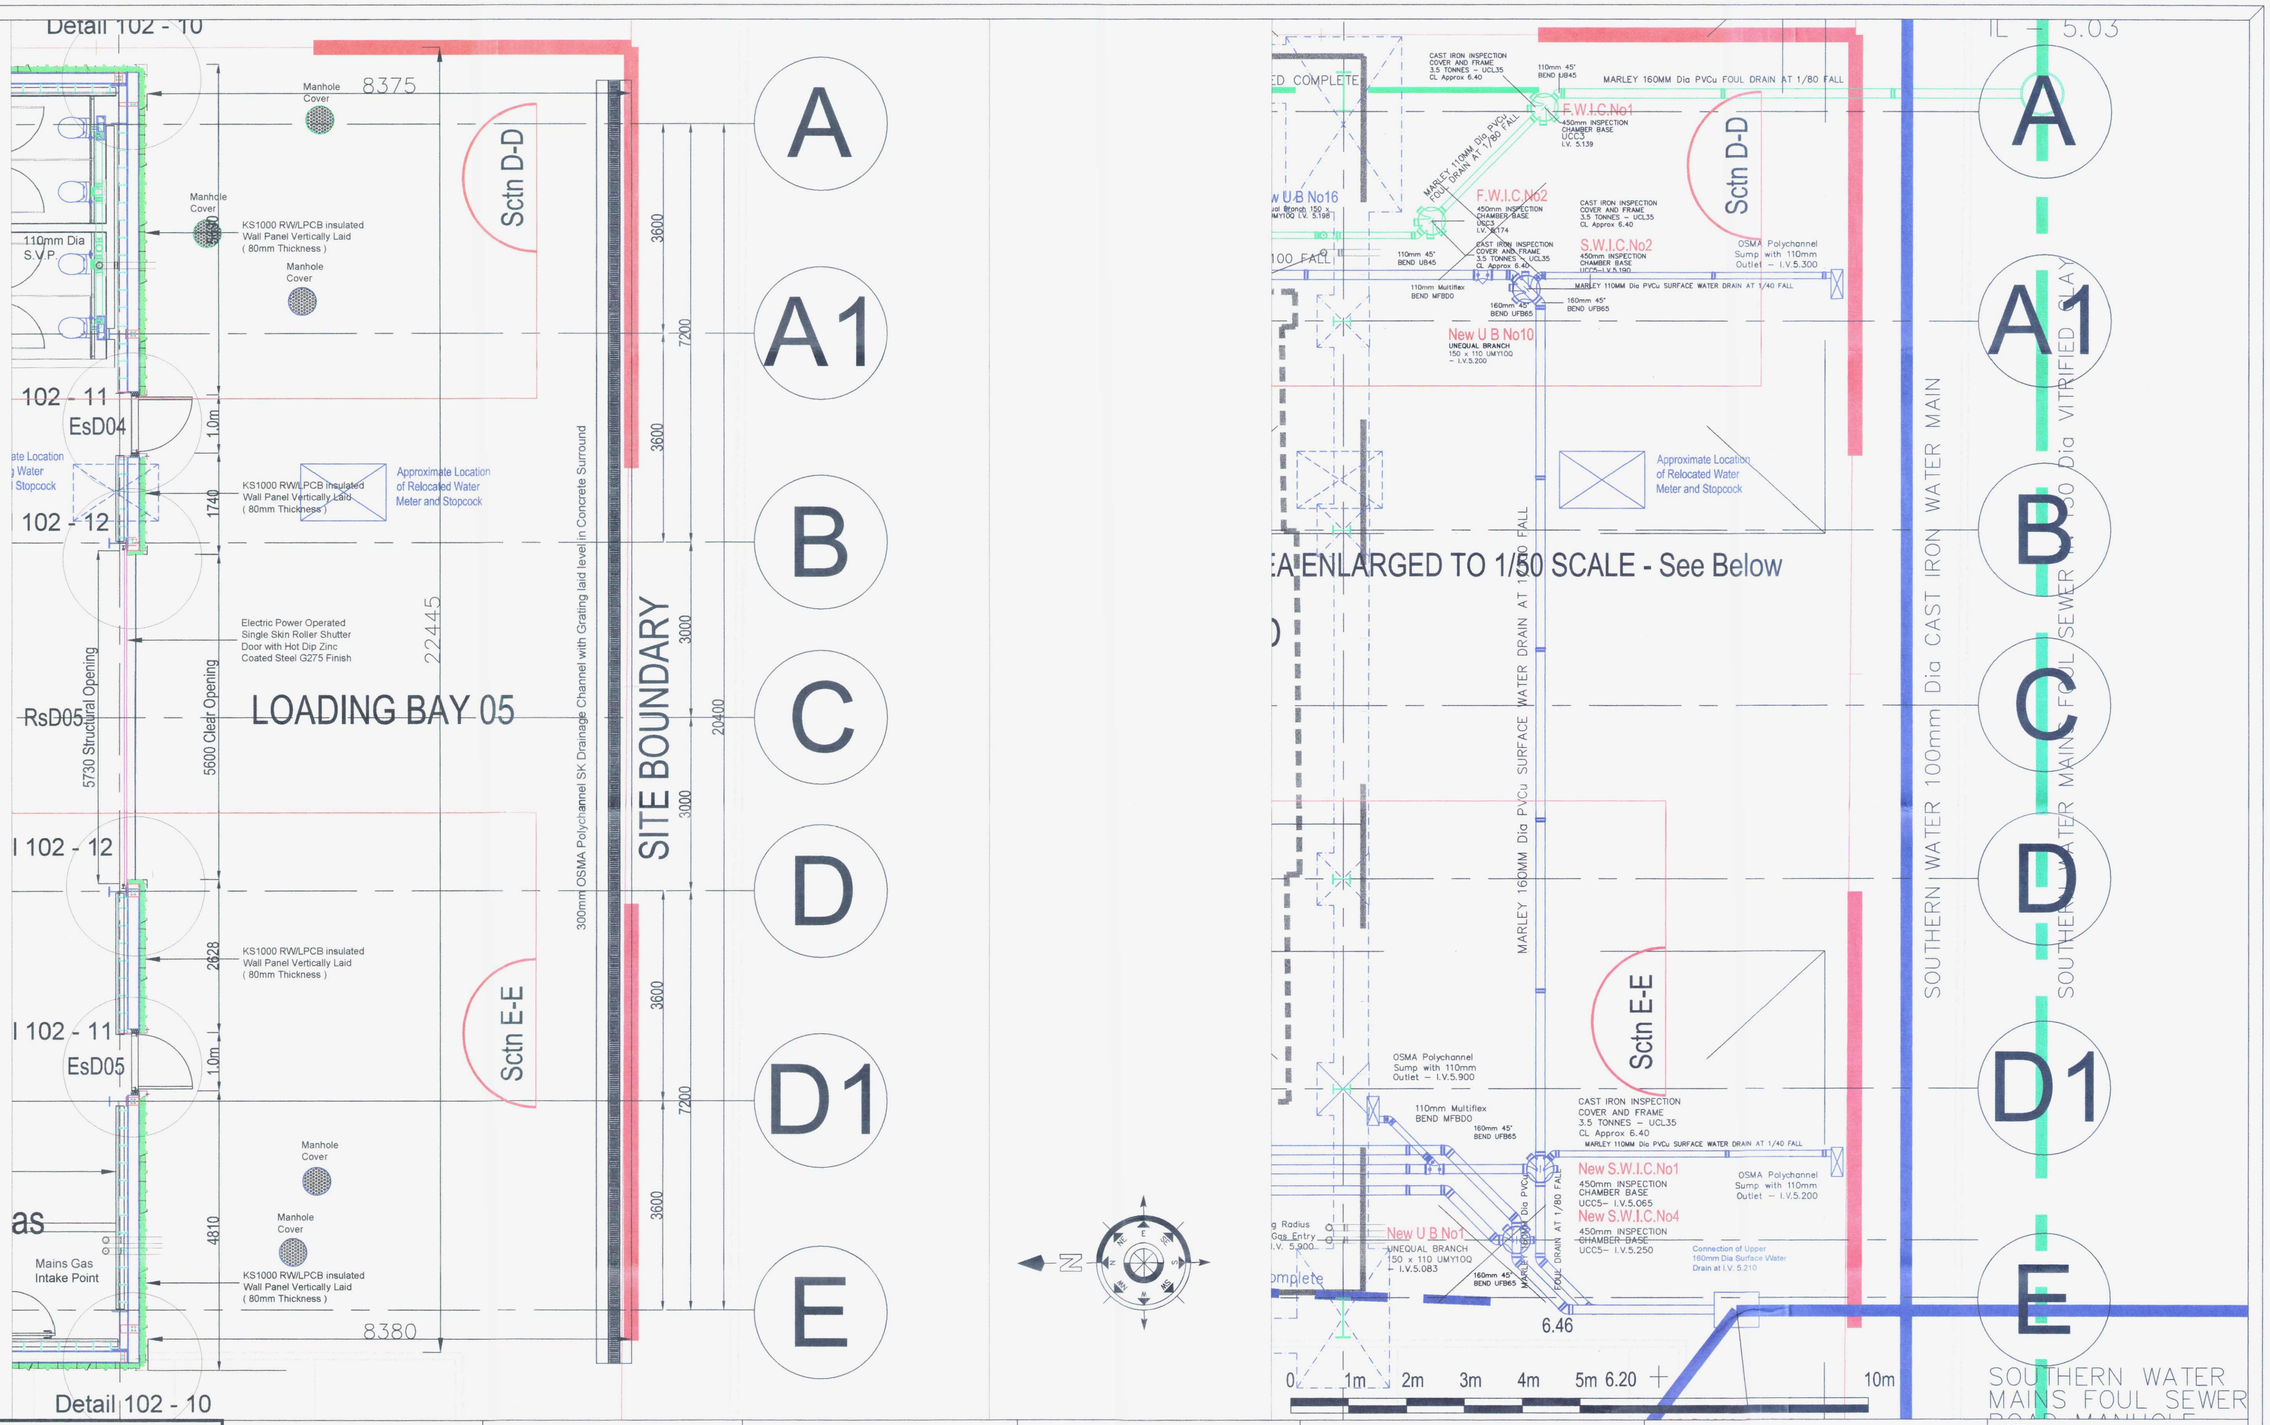

Christopher Day Associates
ARCHITECT / BUILDING PROFESSIONALS

The Design Studios, Haywards Heath Road,
North Chailey, Lewes, East Sussex, BN8 4DP
Tel (07714 251030) Fax (01825) 723583
e-mail :- chrisgday@hotmail.com

Job
Replace Existing Store Building with New Light Industrial Storeage and Distribution Building at :-

Unit 50, The Relocation Centre
Blenheim Road
Lancing Business Park
Lancing
West Sussex, BN15 8UQ

For JKC Ltd

Drawing
New Drainage and Ground Area Plan for South Loading Bay to Unit 50

Scale	Date
1/50 @ A1	01st September 2014
Drawn	Checked C G Day

Revisions :-
Rev A - 18/12/14 - 160mm Drain from UB10 Rectified from FOUL to SURFACE WATER
North Point Added
Dimensions of Loading Bay Added

NOTE :-
All Existing Dimensions, Levels and Wall Positions are Based Upon a Recent Land and Levels Survey by Others and Existing Plans Prepared by Others in Relation to Past Work
Dimensions and Levels may vary Slightly and careful Checking on-site Must be Carried Out Before Building Work is Started
This Drawing Remains the Copyright of the Architect and Should Not be Reproduced Without Consent
DO NOT Scale Dimensions Direct from this Drawing

Drawing No
1306 | 112 | A