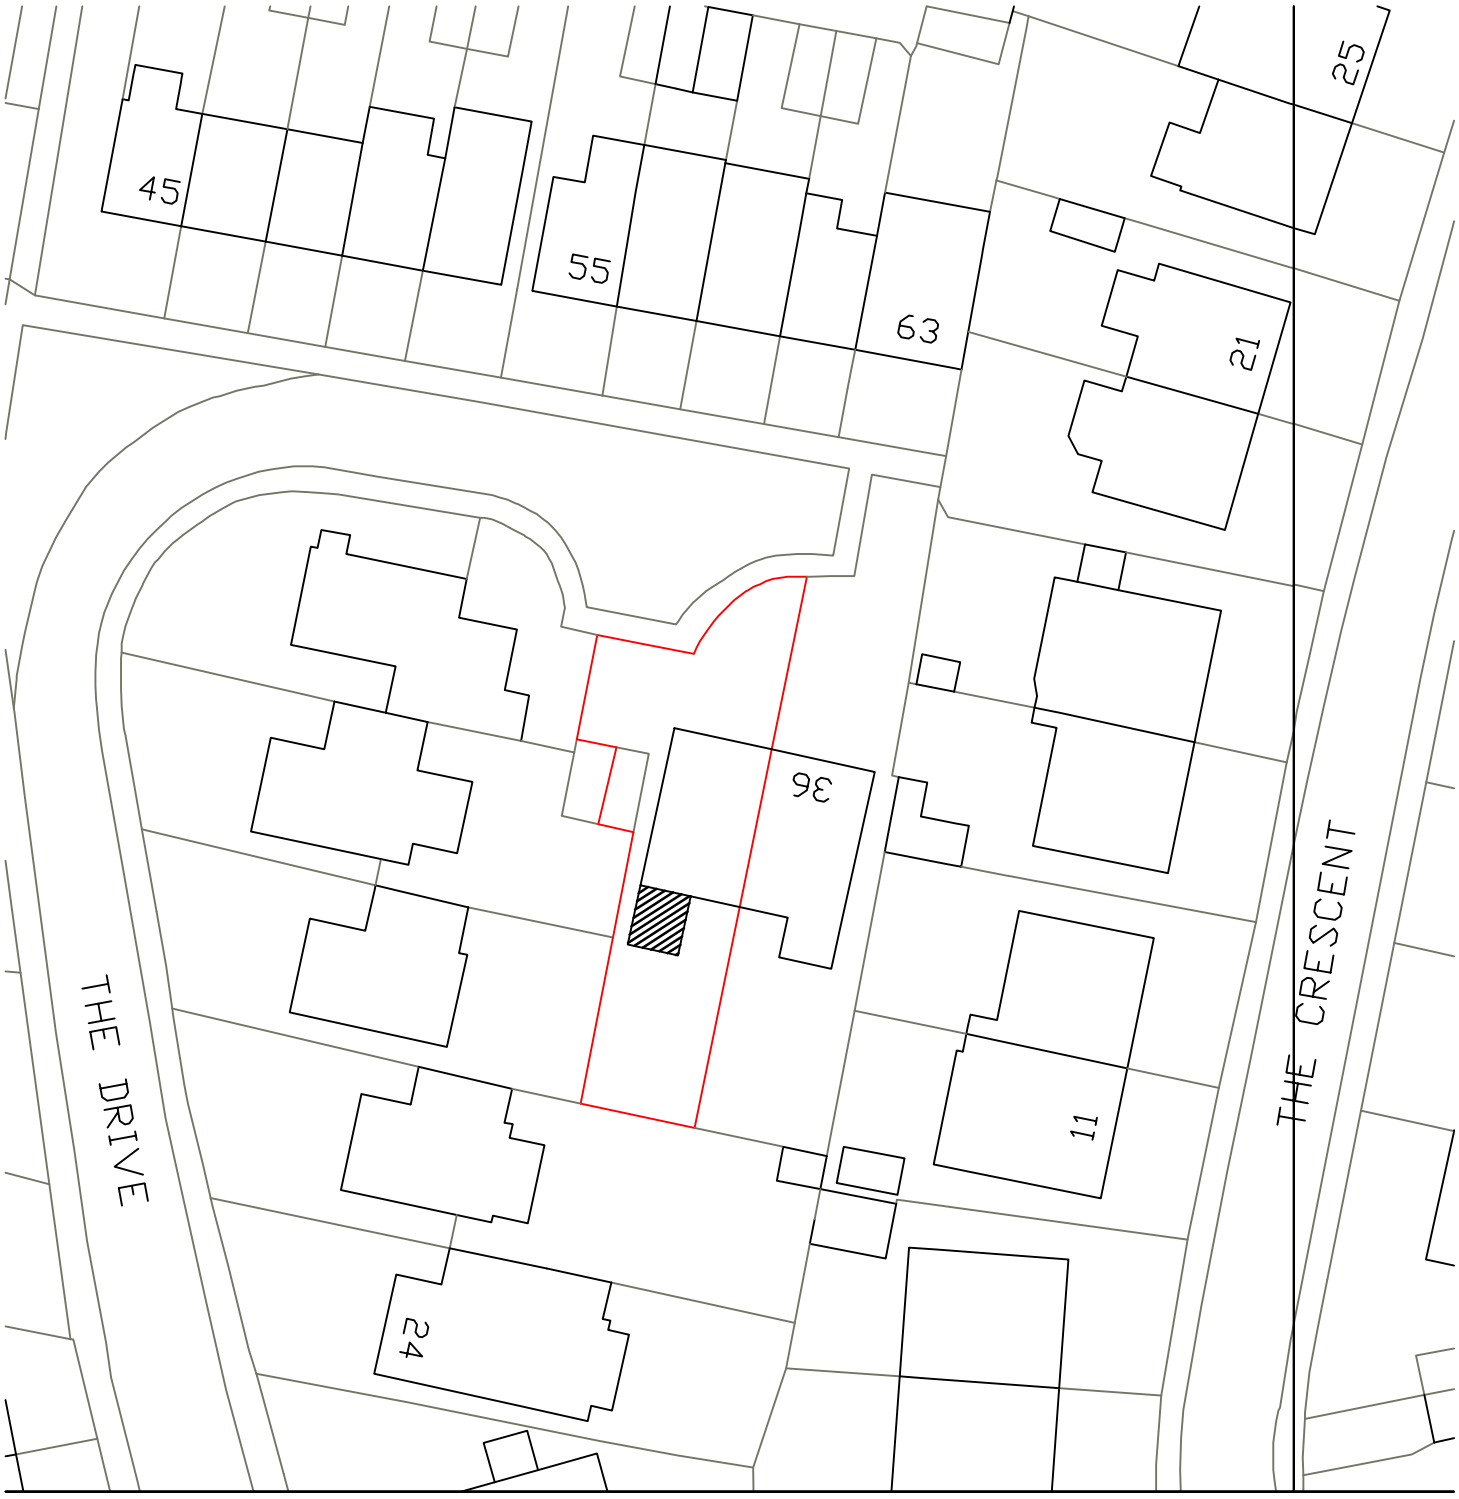


Metres
34 The Drive
Lancing
Site Plan 1:1250
A4 Paper