West elevation



North elevation

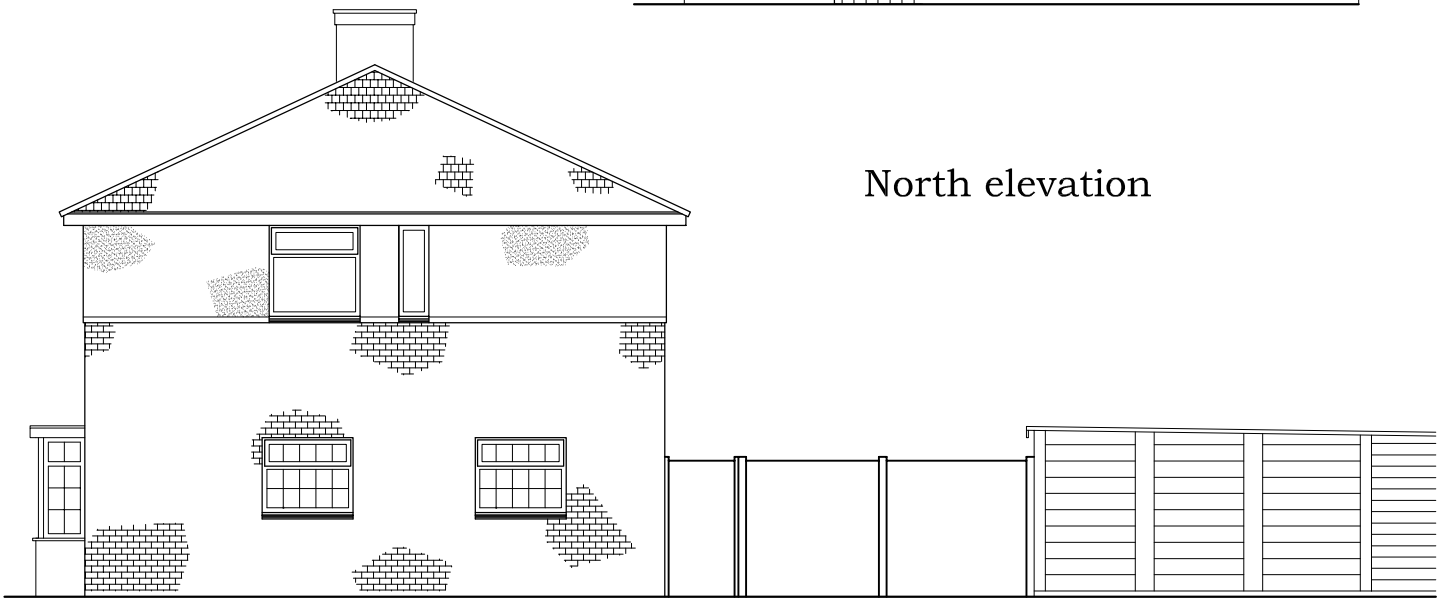

South elevation

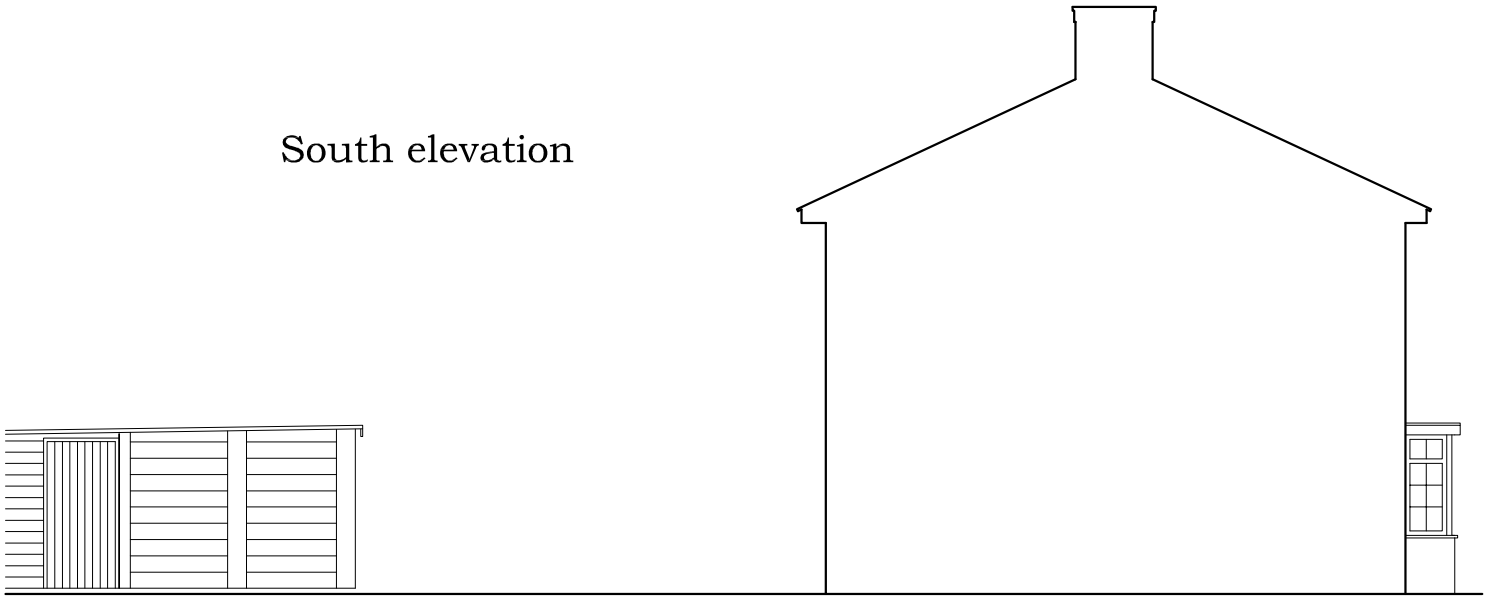

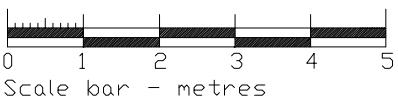

Client:

Jo Lee
58 Nutley Crescent
Goring-by-Sea

Proposed Work:

Single storey
rear extension

Drawing Title:

Existing West, South
& North elevations

Drg No: LEE 02

Rev: .

Scale: 1:100@A4

Drawn: 17.05.22