West elevation



North elevation

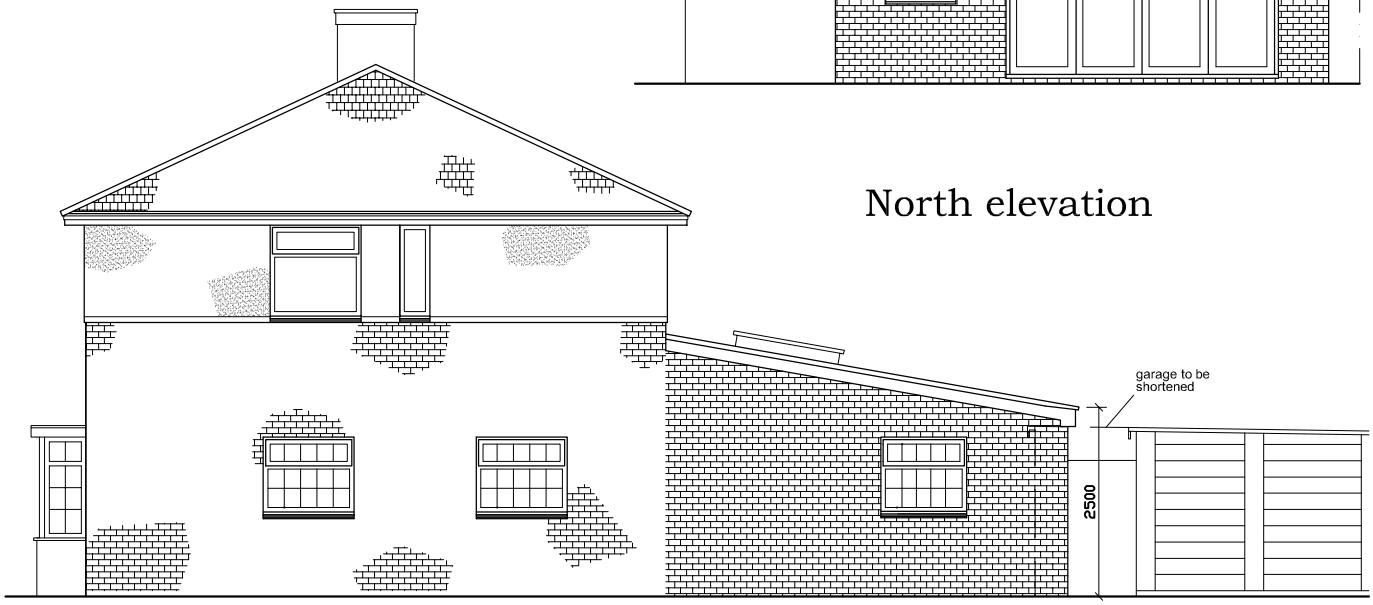

South elevation

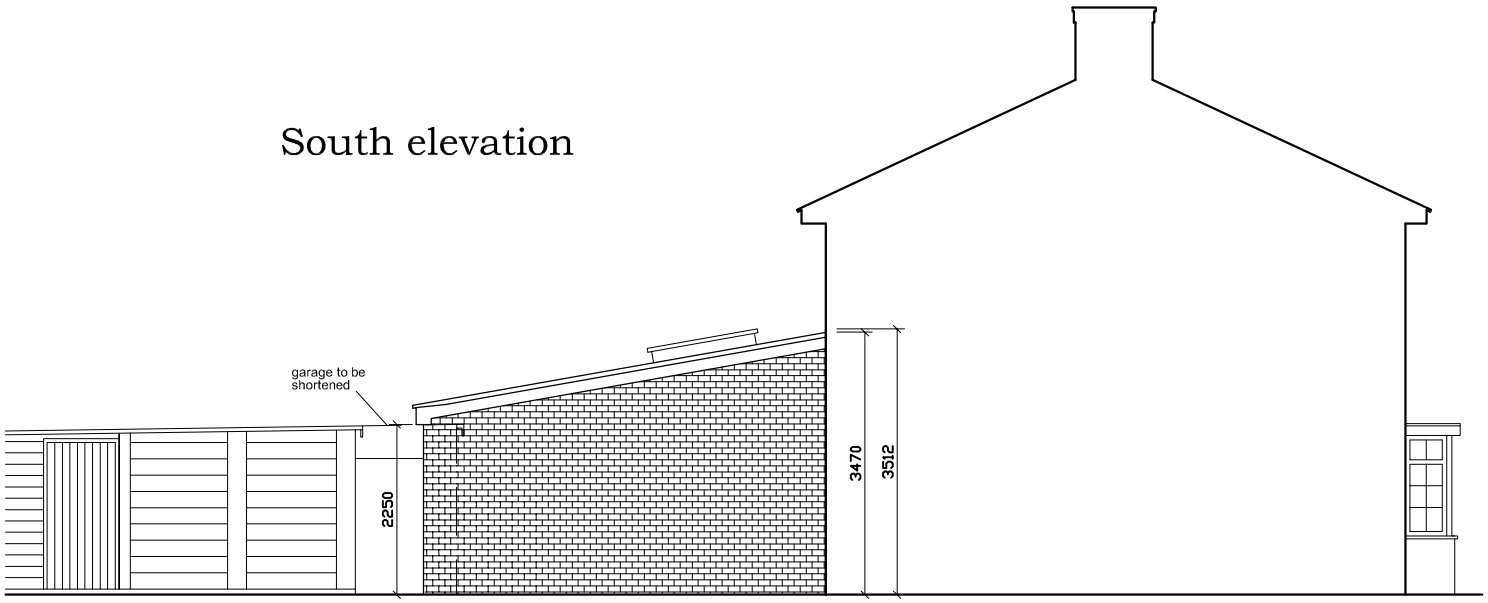

Rev D: Amendments in response to planners request. 03 08 23
Rev C: Roof now low pitched roof to client requirements. 31 07 23
Rev B: Amended to client requirements. 26 08 22
Rev A: Materials note added & overall h't to rooflight added. 31 05 22

0 1 2 3 4 5
Scale bar - metres

Extension shown fully hatched

Materials to extension to match existing house

Client:
Jo Lee
58 Nutley Crescent
Goring-by-Sea

Proposed Work:
Single storey
rear extension

Drawing Title:
Proposed West, South & North elevations

Drg No: LEE 05
Rev: D

Scale: 1:100@A4
Drawn: 17.05.22