

FRONT SOUTH EAST ELEVATION

SIDE NORTH EAST ELEVATION

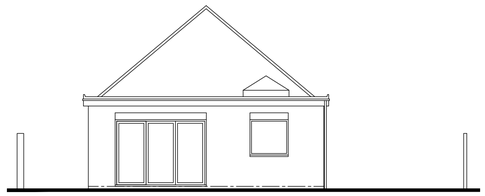

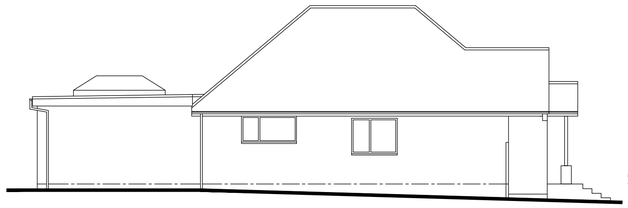

REAR NORTH WEST ELEVATION

SIDE SOUTH WEST ELEVATION

EXISTING ELEVATIONS

Scale 1:100

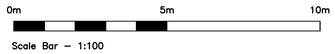

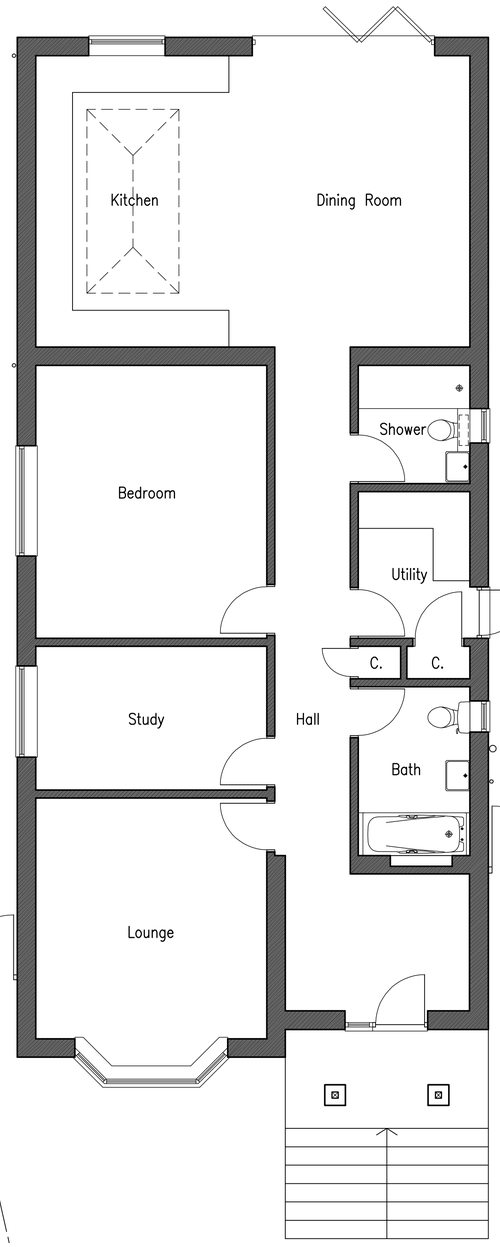

EXISTING GROUND FLOOR PLAN

Scale 1:50

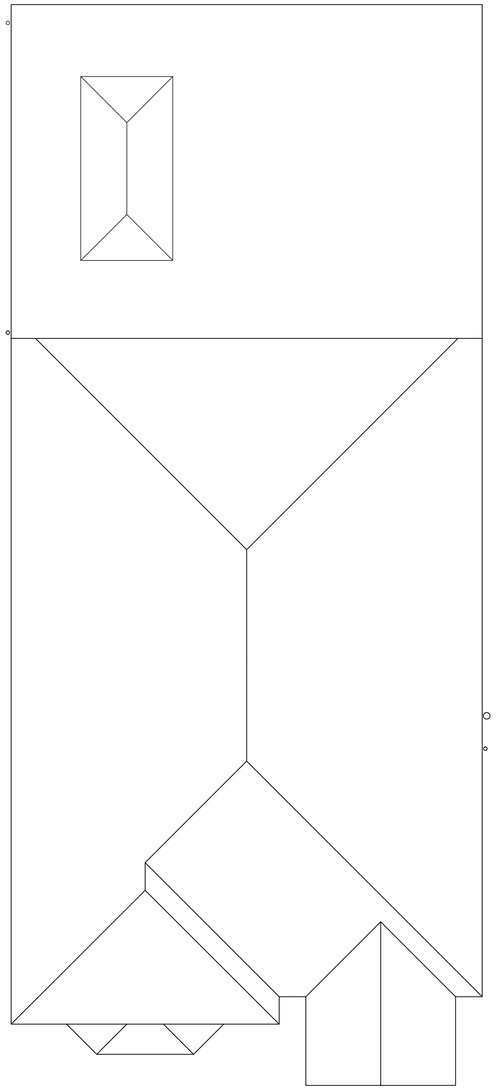

EXISTING ROOF PLAN

Scale 1:50



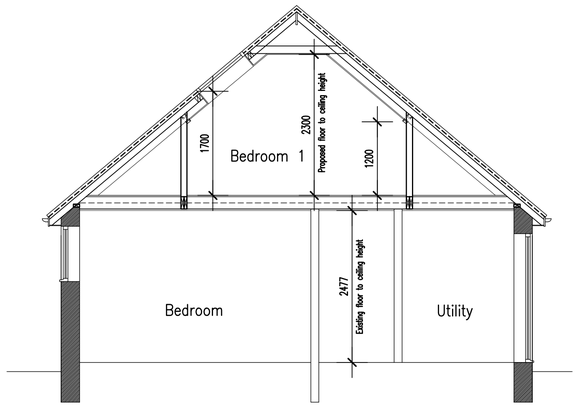

PROPOSED SECTION

Scale 1:50

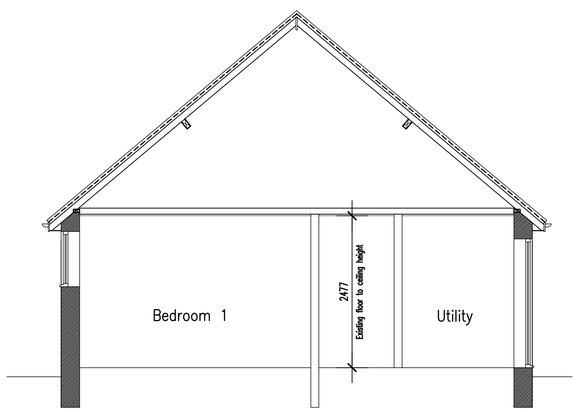

EXISTING SECTION

Scale 1:50

No dimensions to be scaled from drawing except for planning purposes.

The contractor should check all dimensions on site.

It is the contractors responsibility to ensure compliance with Building Regulations.

C.D.M. Regs. 2015. The Client is advised of his responsibilities to appoint a Planning Supervisor under these Regs. All works to comply with the C.D.M. Regs. 2015.

The Party Wall Act. 1996 The property owner is advised of the requirements of the Act, & the requirement to serve a Party Wall Notice on any adjoining owners as required under the act.

REVISIONS:

.



LOCATION PLAN

Scale 1:1250

 

Information supplied based on Promap. All dimensions and distances subject to an accurate site survey being undertaken.

ADCS
Architectural Design
Computer Services

30 Foxley Lane
Worthing
West Sussex
BN13 3AD
Tel: 01903 260701
E-mail:
adcs@sky.com

Client

MR D. & MRS D. MAHY

Project

PROPOSED LOFT CONVERSION
35 COPTHORNE HILL
WORTHING
WEST SUSSEX BN16 2EH

Drawing

EXISTING FLOOR PLAN & ELEVATIONS

Scale	Date	Drawn
1:50 & 1:100 @ A1	21.06.23	TP

Drawing No. 1486/P010

Revision