

FRONT SOUTH EAST ELEVATION

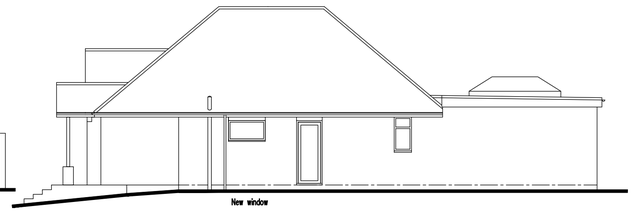

SIDE NORTH EAST ELEVATION

SCHEDULE OF MATERIALS
ROOFLIGHT - NEW VELUX TYPE ROOFLIGHT
WINDOWS - NEW PVCu WINDOWS COLOUR GREY

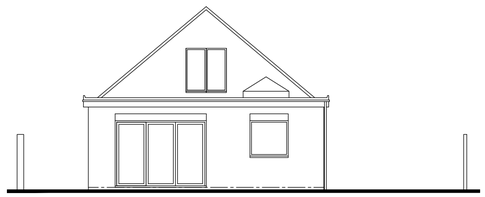

REAR NORTH WEST ELEVATION

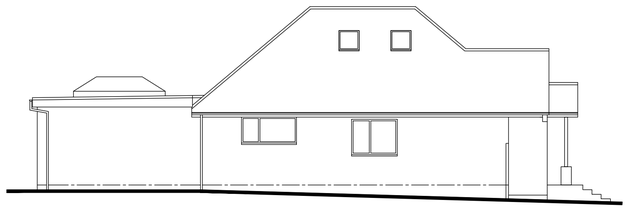

SIDE SOUTH WEST ELEVATION

PROPOSED ELEVATIONS

Scale 1:100

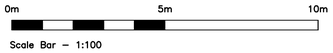

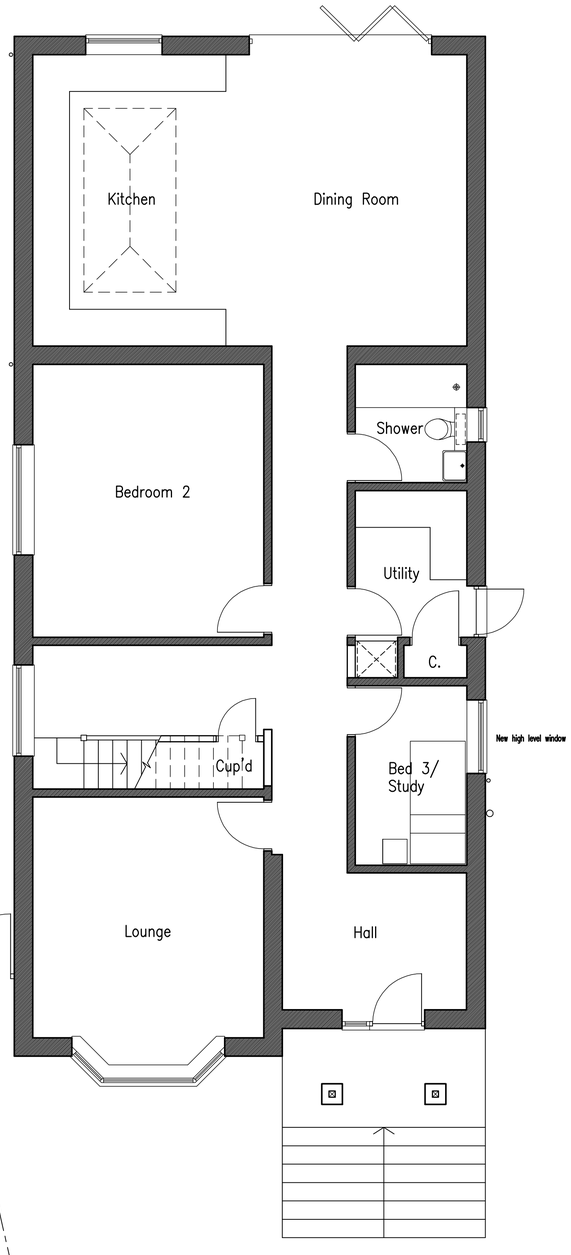

PROPOSED GROUND FLOOR PLAN

Scale 1:50

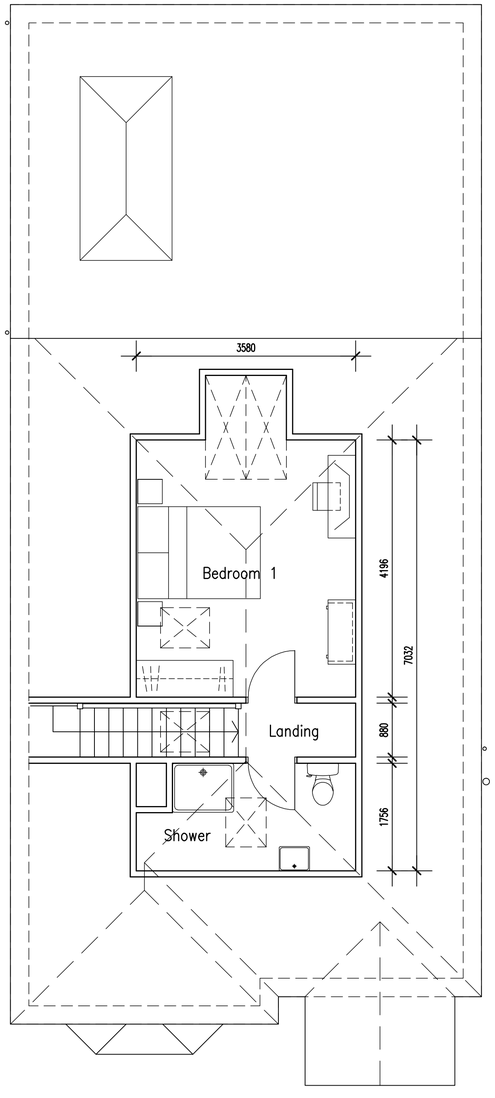

PROPOSED FIRST FLOOR PLAN

Scale 1:50

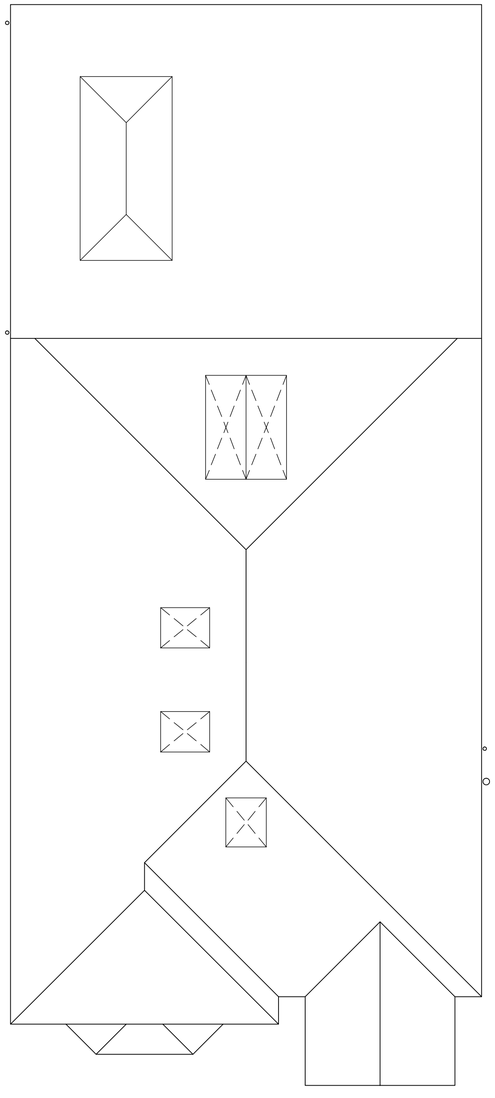

PROPOSED ROOF PLAN

Scale 1:50

No dimensions to be scaled from drawing except for planning purposes.

The contractor should check all dimensions on site.

It is the contractors responsibility to ensure compliance with Building Regulations.

C.D.M. Regs. 2015. The Client is advised of his responsibilities to appoint a Planning Supervisor under these Regs. All works to comply with the C.D.M. Regs. 2015.

The Party Wall Act. 1996 The property owner is advised of the requirements of the Act, & the requirement to serve a Party Wall Notice on any adjoining owners as required under the act.

REVISIONS:

.

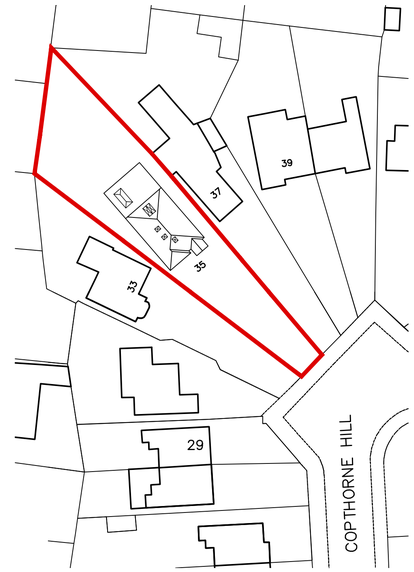

BLOCK PLAN

Scale 1:500

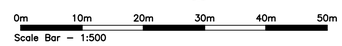

ADCS
Architectural Design
Computer Services

30 Foxley Lane
Worthing
West Sussex
BN13 3AD
Tel: 01903 260701
E-mail:
adcs@sky.com

Client
MR D. & MRS D. MAHY

Project
PROPOSED LOFT CONVERSION
35 COPTHORNE HILL
WORTHING
WEST SUSSEX BN16 2EH

Drawing
PROPOSED FLOOR PLAN & ELEVATIONS

Scale	Date	Drawn
1:50 & 1:100 @ A1	21.06.23	TP

Drawing No. 1486/P011 **Revision**