

2 South facing front Elevation

1m 2m 3m 4m 5m 6m 7m 8m 9m 10m

1:100 Scale Bar

3 West facing side Elevation

1m 2m 3m 4m 5m 6m 7m 8m 9m 10m

1:100 Scale Bar

4 East facing Side Elevation

1m 2m 3m 4m 5m 6m 7m 8m 9m 10m

1:100 Scale Bar

5 North facing Rear Elevation

1m 2m 3m 4m 5m 6m 7m 8m 9m 10m

1:100 Scale Bar

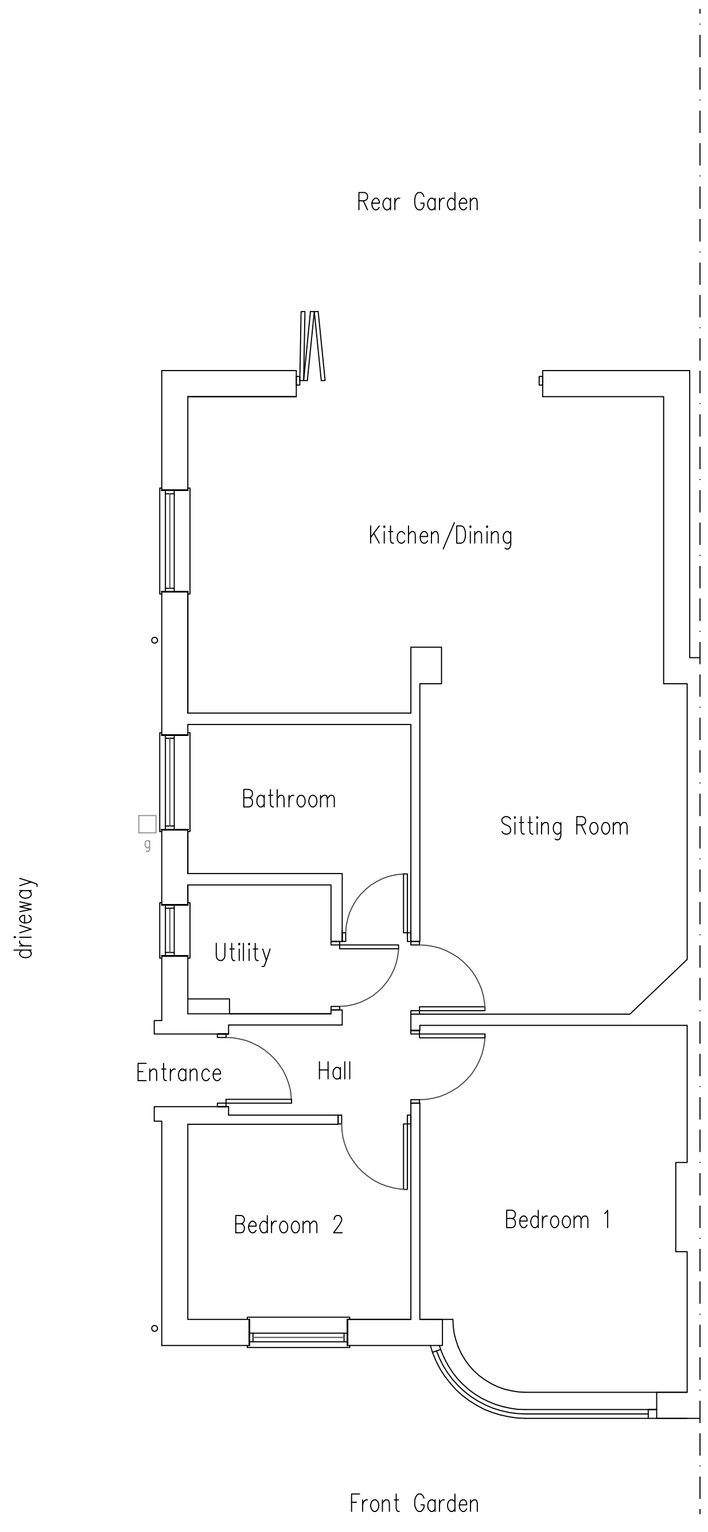

1 Ground Floor Plan

1:50 Scale Bar

1m 2m 3m 4m 5m 6m 7m 8m 9m 10m

Project:

Proposed
front extension, roof conversion
with Internal Alterations At:
19 Buci Crescent
Shoreham By Sea
West Sussex
BN43 6LB

Drawing title:

Plans & Elevations As Existing

Client:

Ash Alderson

Scale: 1:50 1:100

Paper size: A1

Date: 17.12.2019

Drawn:

Drg. No. 01

Rev'n

Note: All dimensions to be checked on site.