1:20 | 1 | 2 | 3 | 4 | 5 | 6 | 7 | 1:1250 | 30 | 20 | 100

1:100 | 1 | 2 | 3 | 4 | 5 | 6 | 7 | 8 | 9 | 10 | 11 | 12 | 1:200 | 10 | 50 | 30 | 40

SHEET
A3 DRAWING

1:100
SCALE:

EHE
DRAWN/CHECKED:

January 2015
DATE:

335-05
Dwg No.

Rev:


Elevations as Existing
DRAWING TITLE:

BN1 2QHW, Lancing
8 Griffith's Avenue,
PROJECT REF:


info@onlyextensions.com
0800 368 0180
Only Extensions
OE

SURVEY

FRONT ELEVATION

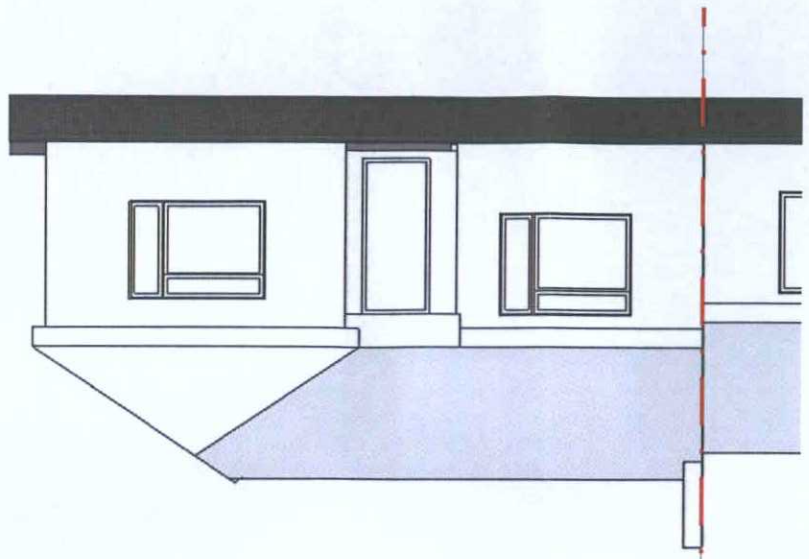


SIDE ELEVATION

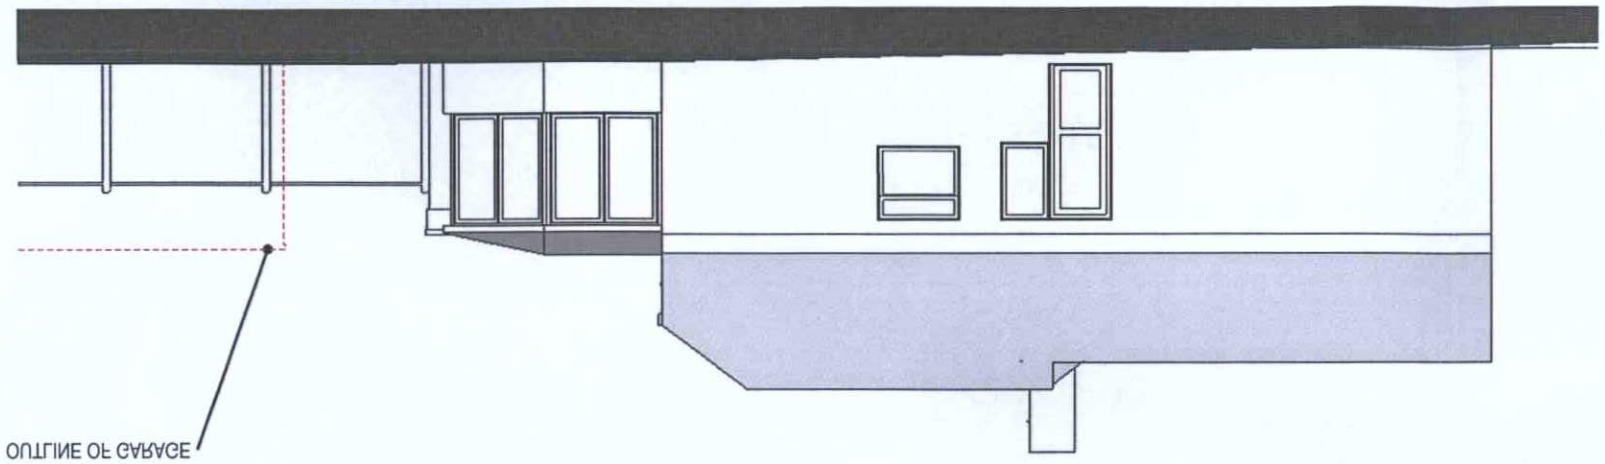


AVAID DATE	- 3 MAR 2015
PLAN	WMDM\Oddfile

PLANNING SERVICES
ADUR & WORTHING

REAR ELEVATION

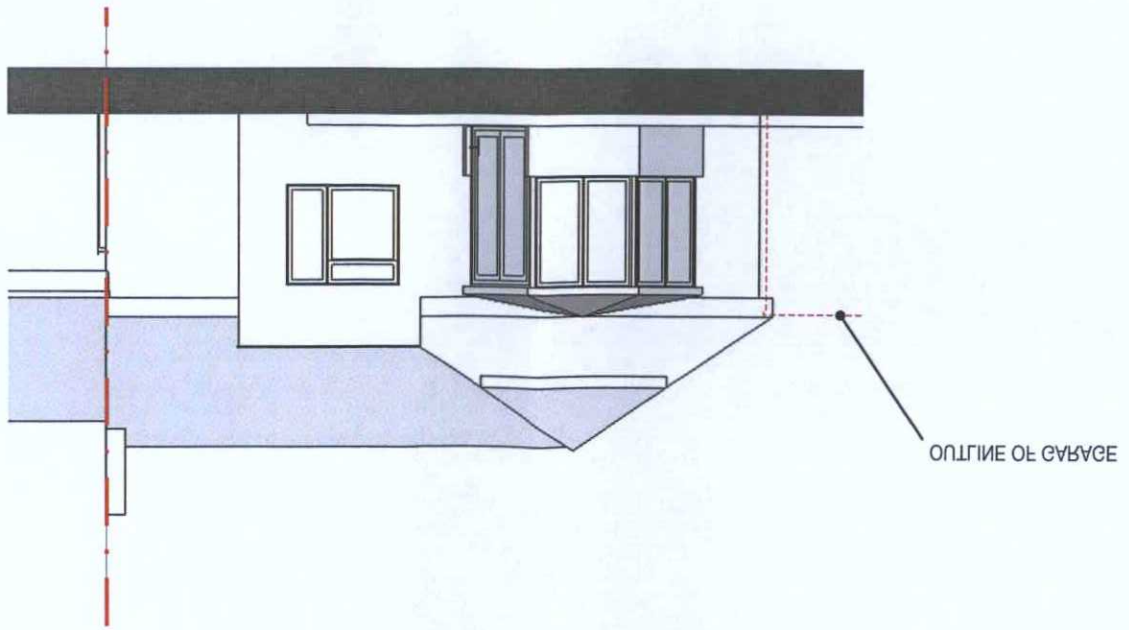

SIDE ELEVATION

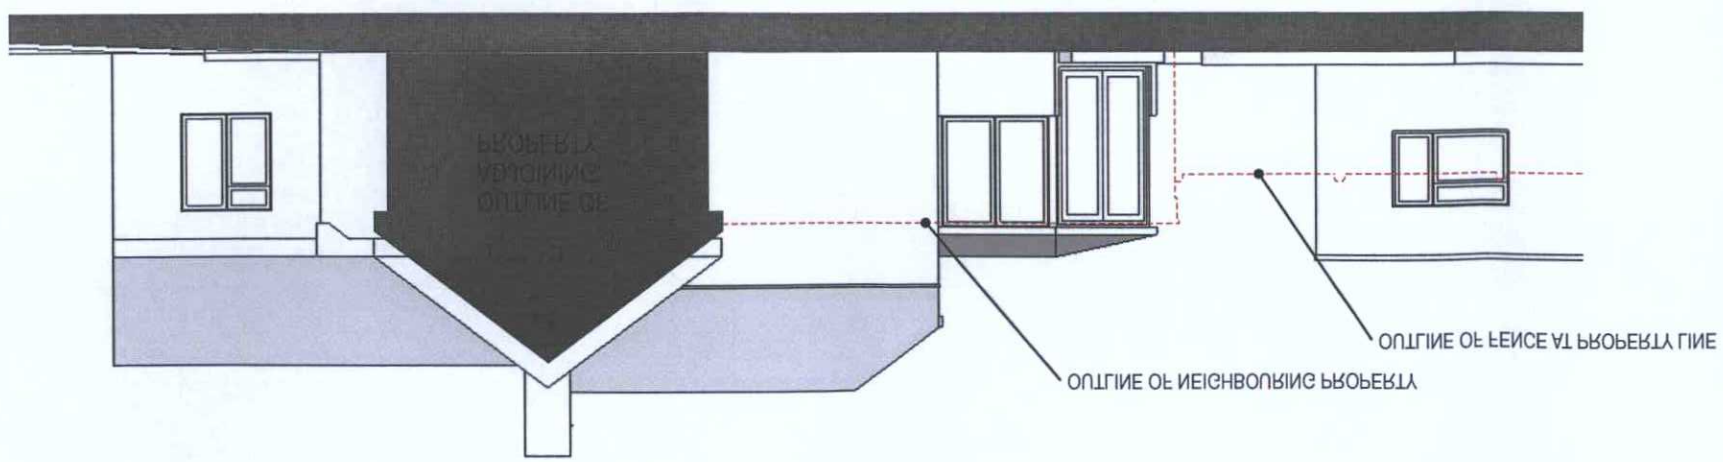

REVISIONS: