

South facing (side) Elevation As Proposed

1m 2m 3m 4m 5m 6m 7m 8m 9m 10m
1:100 Scale Bar

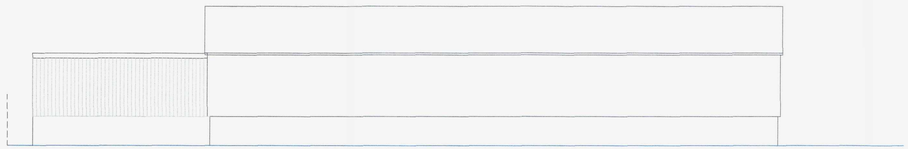

North facing (side) Elevation As Proposed

1m 2m 3m 4m 5m 6m 7m 8m 9m 10m
1:100 Scale Bar

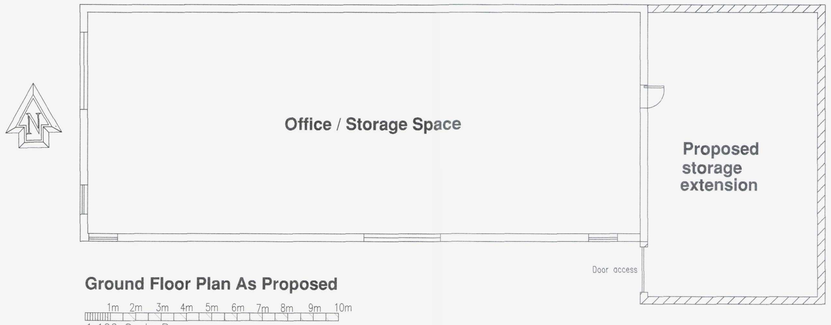

Ground Floor Plan As Proposed

1m 2m 3m 4m 5m 6m 7m 8m 9m 10m
1:100 Scale Bar



West facing (front) Elevation As Proposed

1m 2m 3m 4m 5m 6m 7m 8m 9m 10m
1:100 Scale Bar

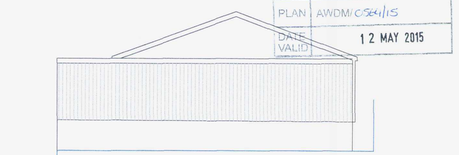

East facing (rear) Elevation As Proposed

1m 2m 3m 4m 5m 6m 7m 8m 9m 10m
1:100 Scale Bar



BLOCK PLAN AS Proposed 1:500

10m 20m 30m 40m
1:500 Scale Bar



Location PLAN AS Proposed 1:1250

10m 20m 30m 40m 50m
1:1250 Scale Bar

ADUR & WORTHING
PLANNING SERVICES
PLAN AWDM/0564/15
DATE VALID 12 MAY 2015

DO NOT SCALE FROM THIS DRAWING EXCEPT FOR PLANNING AS PHOTOCOPIES WILL BE SUBJECT TO DISTORTION
DRAWINGS TO BE READ IN CONJUCTION WITH ALL OTHER ARCHITECT'S & STRUCTURAL ENGINEER'S CONTRACT DRAWINGS & SPECIFICATIONS.
ANY DISCREPANCIES MUST BE BROUGHT TO THE ATTENTION OF THE ARCHITECT IMMEDIATELY.
THE CONTRACTOR MUST VERIFY ALL DIMENSIONS BY SITE MEASUREMENT BEFORE ORDERING MATERIALS OR MANUFACTURING COMPONENTS.
SUBSTITUTE MATERIALS & PRODUCTS TO THOSE NAMED WILL BE ACCEPTABLE IF PROVEN TO BE OF EQUAL OR HIGHER PERFORMANCE AND NOT IN CONFLICT WITH OTHER ELEMENTS.

Project:
Proposed
Storage Building Extension
At: Unit 8
Hall Business Centre
41 Dolphin Road
Shoreham By Sea
West Sussex
BN43 6PB

Drawing title:
Plans & Elevations As Proposed

Client: Lee Hall

© Copyright of:
Architectural & Planning Services
15 West Street
Shoreham By Sea
West Sussex
BN43 5WF
BJW
01273 441009
07856899101
e-mail: benw@bjwarchitectural.co.uk
website: bjwarchitectural.co.uk

Scale: As Shown
Paper size: A1
Date: 10.4.2015
Drawn: BJW
Drg. No. 02
Rev'n A
Note: All dimensions to be checked on site.