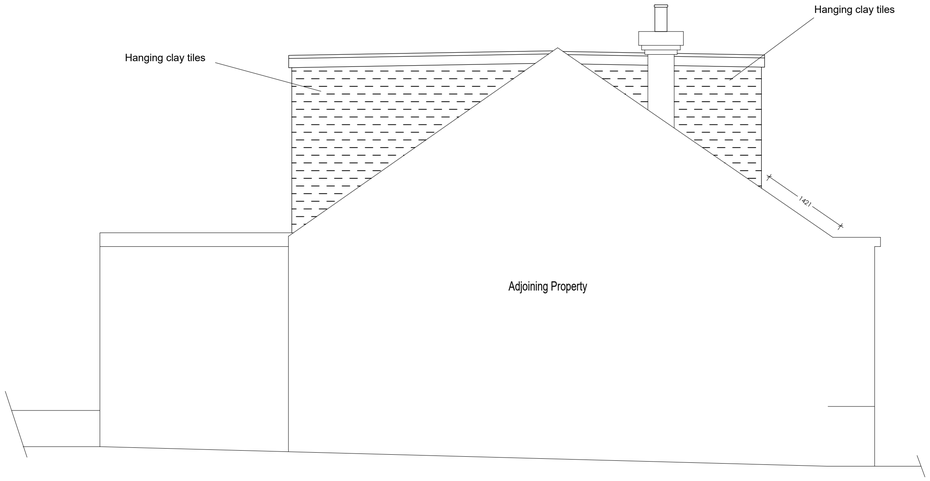


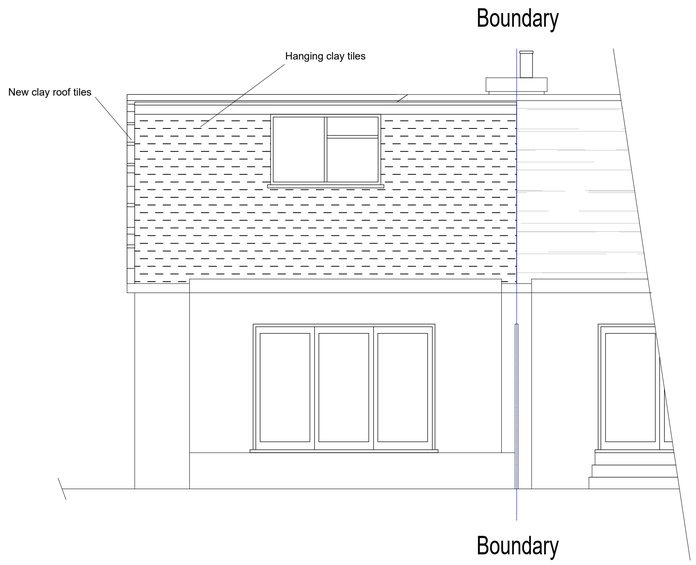

PROPOSED NORTH ELEVATION - Scale 1:50

Scale in Metres
0 1 5



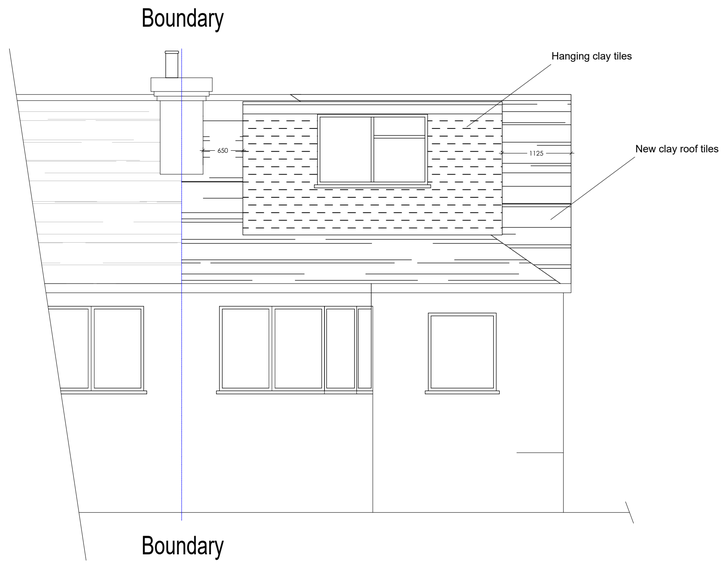

PROPOSED SOUTH ELEVATION - Scale 1:50

Scale in Metres
0 1 5




PROPOSED EAST ELEVATION - Scale 1:50

Scale in Metres
0 1 5




PROPOSED WEST ELEVATION - Scale 1:50

Scale in Metres
0 1 5

## Notes:

DO NOT SCALE FROM THIS DRAWING. Use figured dimensions only.

This drawing must be read in conjunction with all other related drawings and documentation. Any discrepancy in either must be reported immediately to JB.

It is the contractor's responsibility to check all dimensions on site, any discrepancy to be reported immediately to JB.

Details are representative only, size and final setting out to be verified on site, and subject to confirmation by relevant specialist subcontractor.

Full original record copies of issued drawings are kept at JB.

Drawing Status
PLANNING ISSUE

| Rev | Description | By | Date |
|---|---|---|---|
| PL1 | PLANNING ISSUE | JJB | 25.02.2023 |
| PL2 | PLANNING ISSUE | JJB | 27.02.2023 |

Client
CHRIS WILLARD

Project Title
1 LEWIS ROAD, LANCING

Drawing Title
PROPOSED ELEVATIONS

| Scale at A1 | Drawn | Checked | Revision Date |
|---|---|---|---|
| 1: 50 | JJB | HJB | 27.02.2023 |

Drawing Number
Project – Originator – Zone – XXX
xx – xx – xx – 0202
Level | Type | Role | Number

Project Ref No.

Revision
PL2