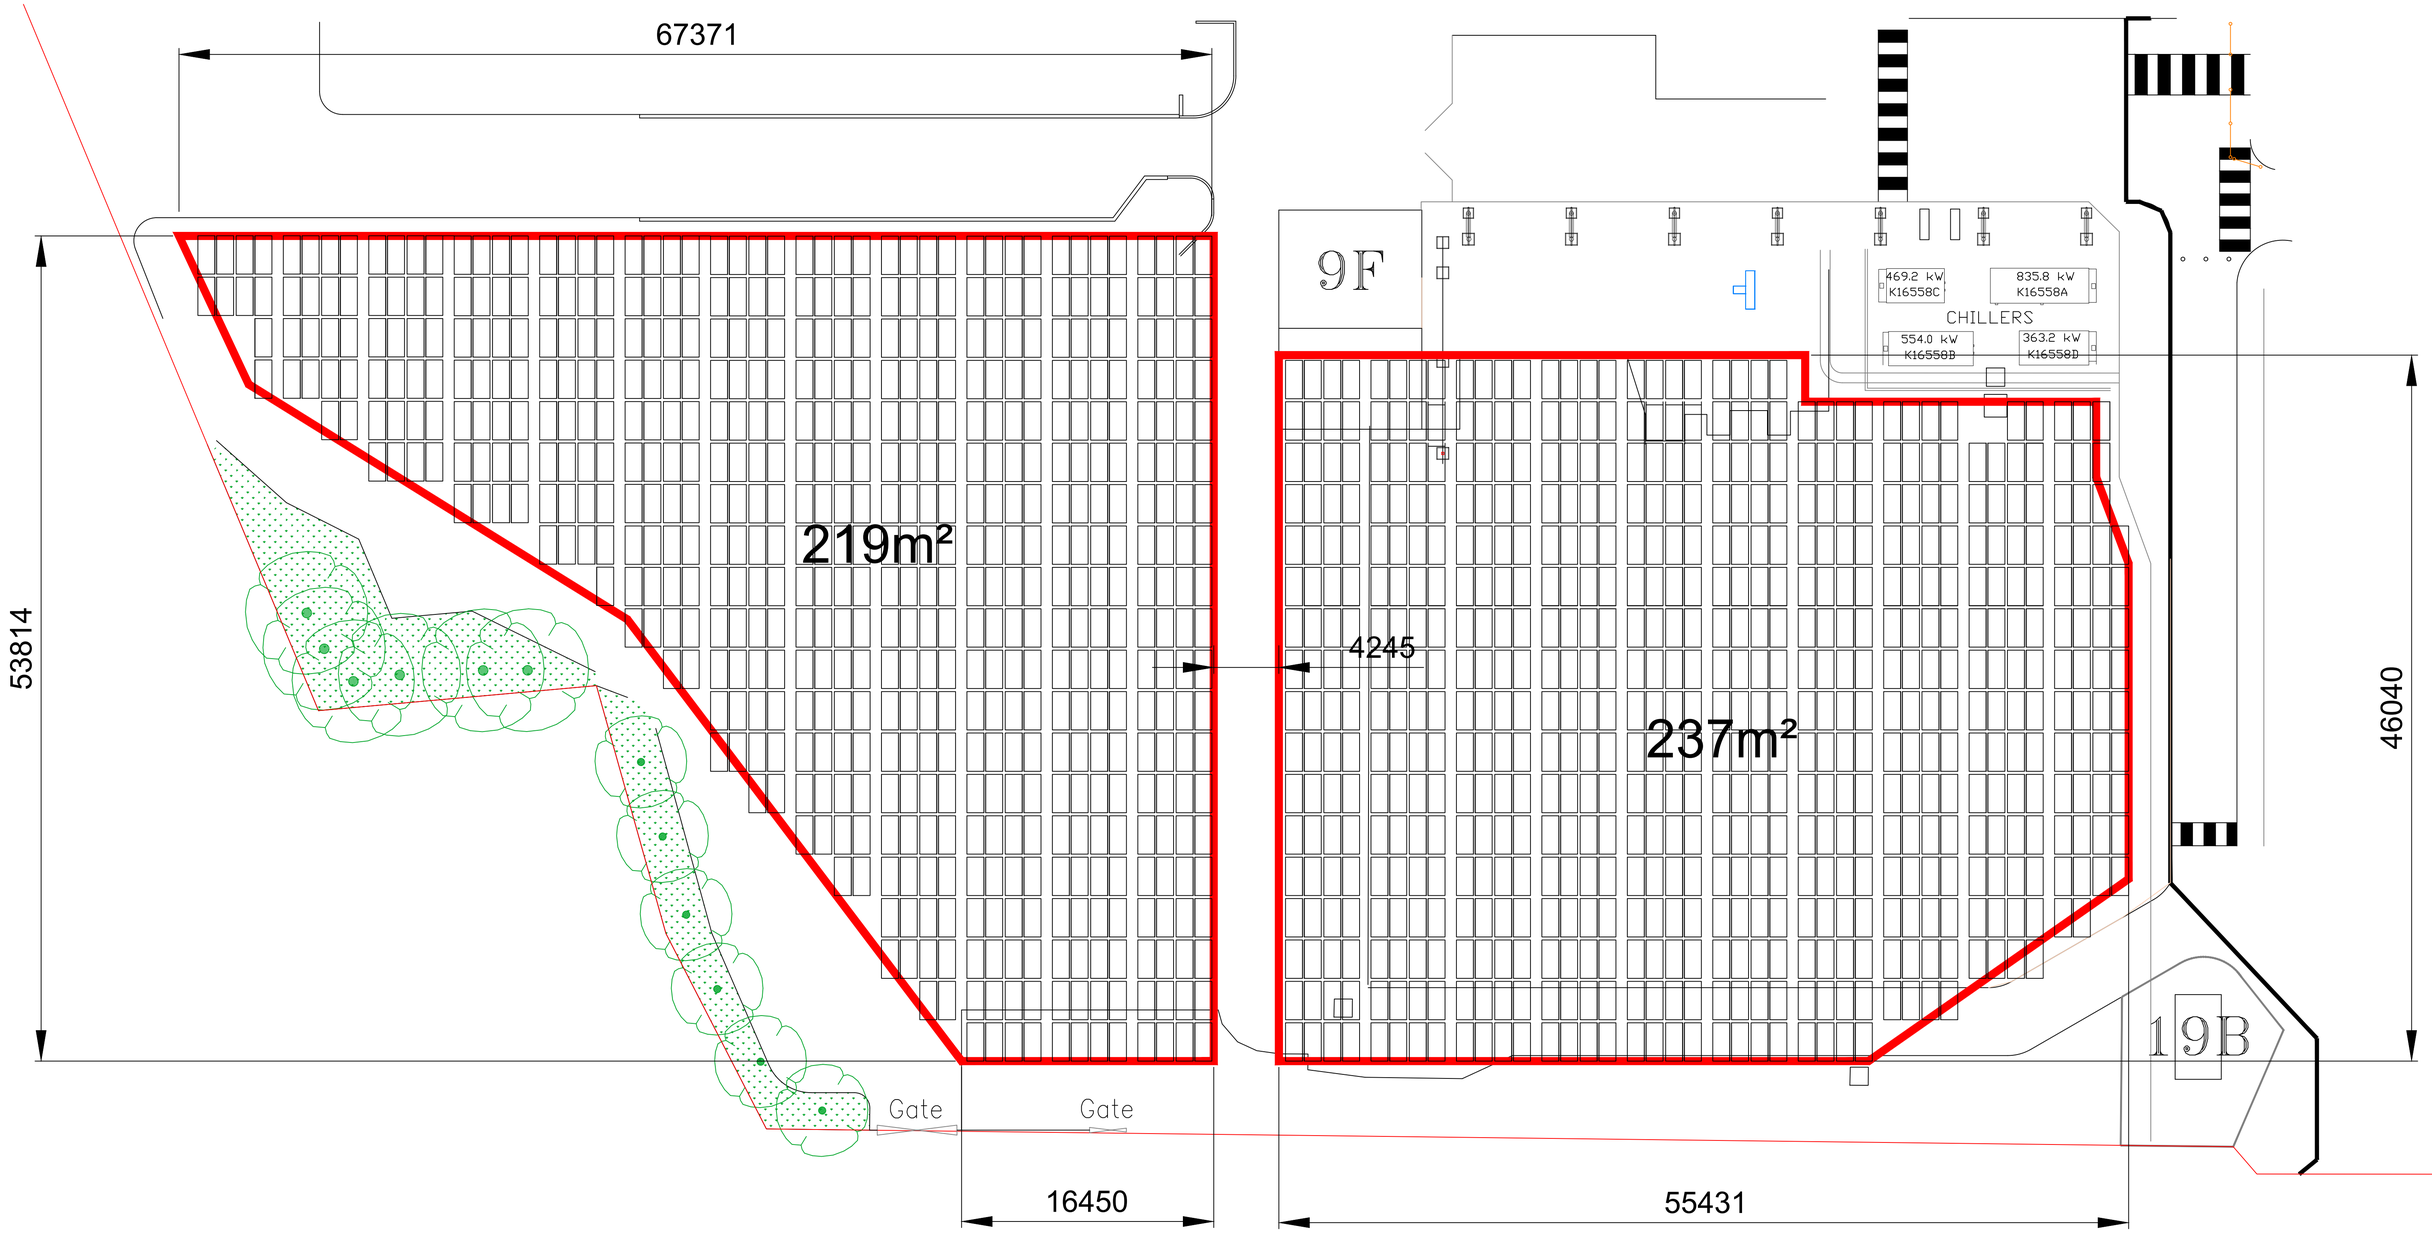

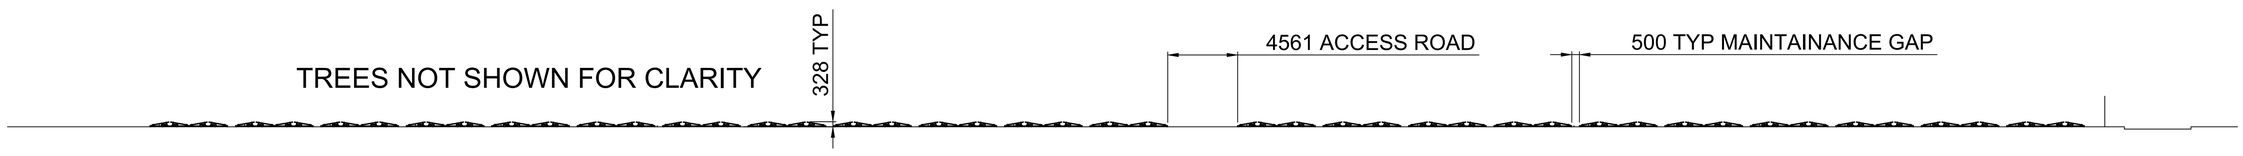

FOR DIMENSIONS OF SOLAR PANELS
SEE WTG-W-H1-10013 sheet 4



This drawing is confidential and
The property of GlaxoSmithKline
It must not be copied
Reproduced or lent to
Third parties without written
Authority first being obtained

REV.	DATE	DESCRIPTION	BY
REV.			
REV.			
A	15.MAY.25	ISSUED FOR COMMENT	DWB

GSK Engineering Design Office, Worthing.

TITLE:
PROPOSED SOLAR PANEL INSTALLATION
GSK WORTHNG SITE

LEGACY No N/A
SCALE: 1:200 @ A1
DATE: 15.MAY.25
JOB No: 7389GB-IM-22104
DRAWN BY: DWB

DRAWING No.
WTG-W-H1-10013
SHEET 1 of 4

STATUS: PROPOSED
REV: A