

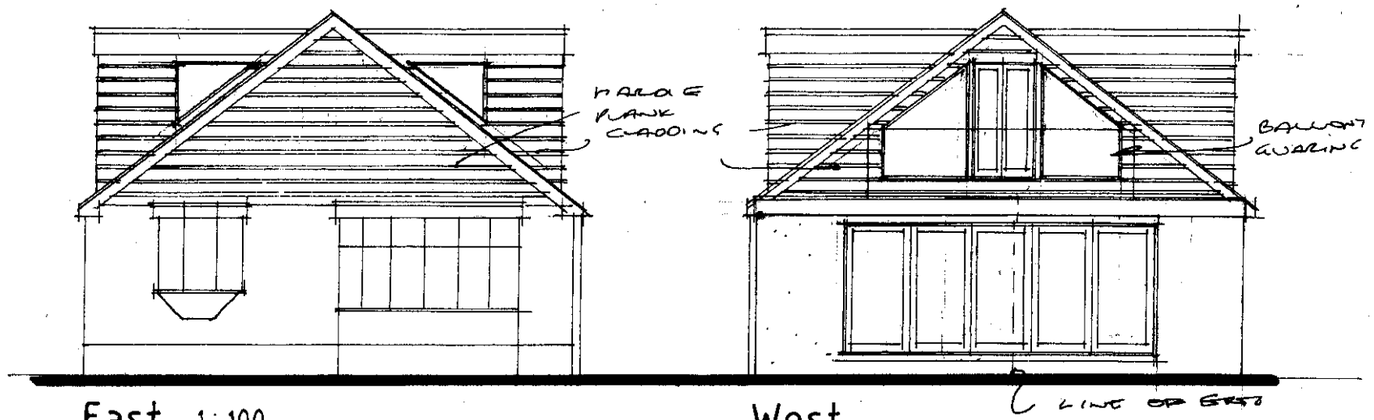



East 1:100 West

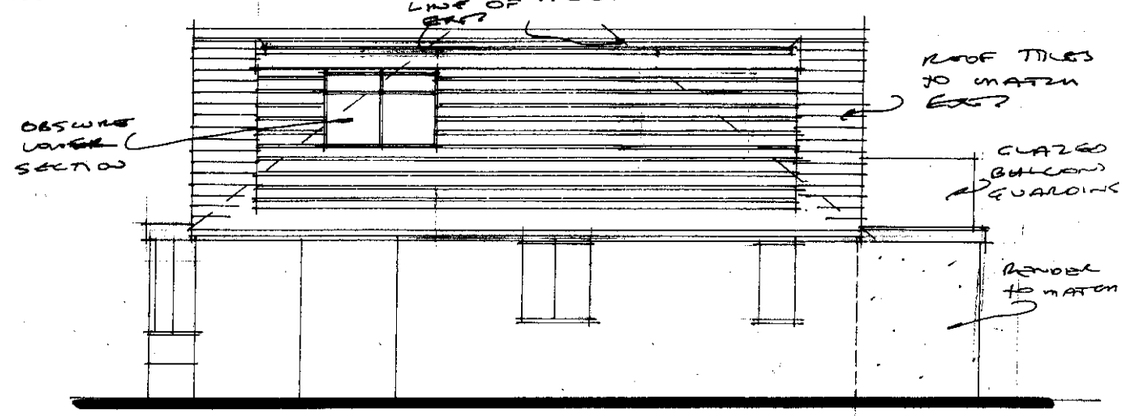

North

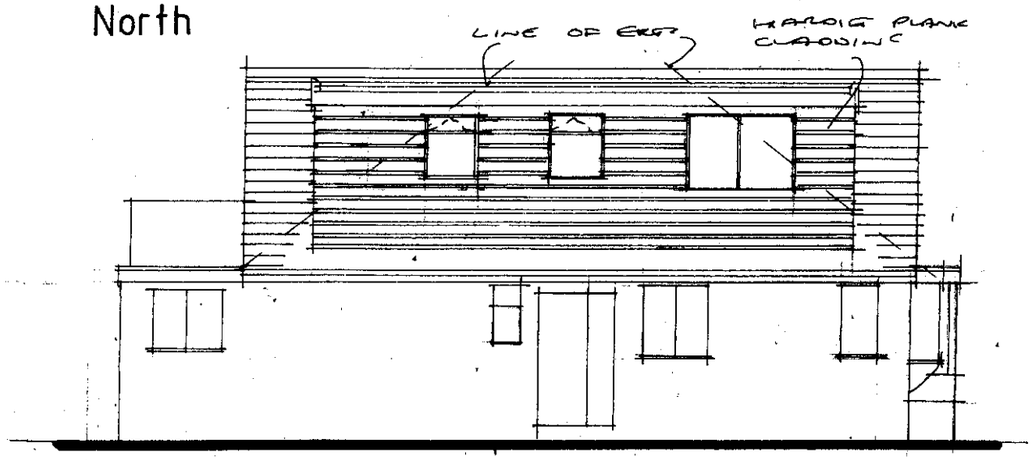

South

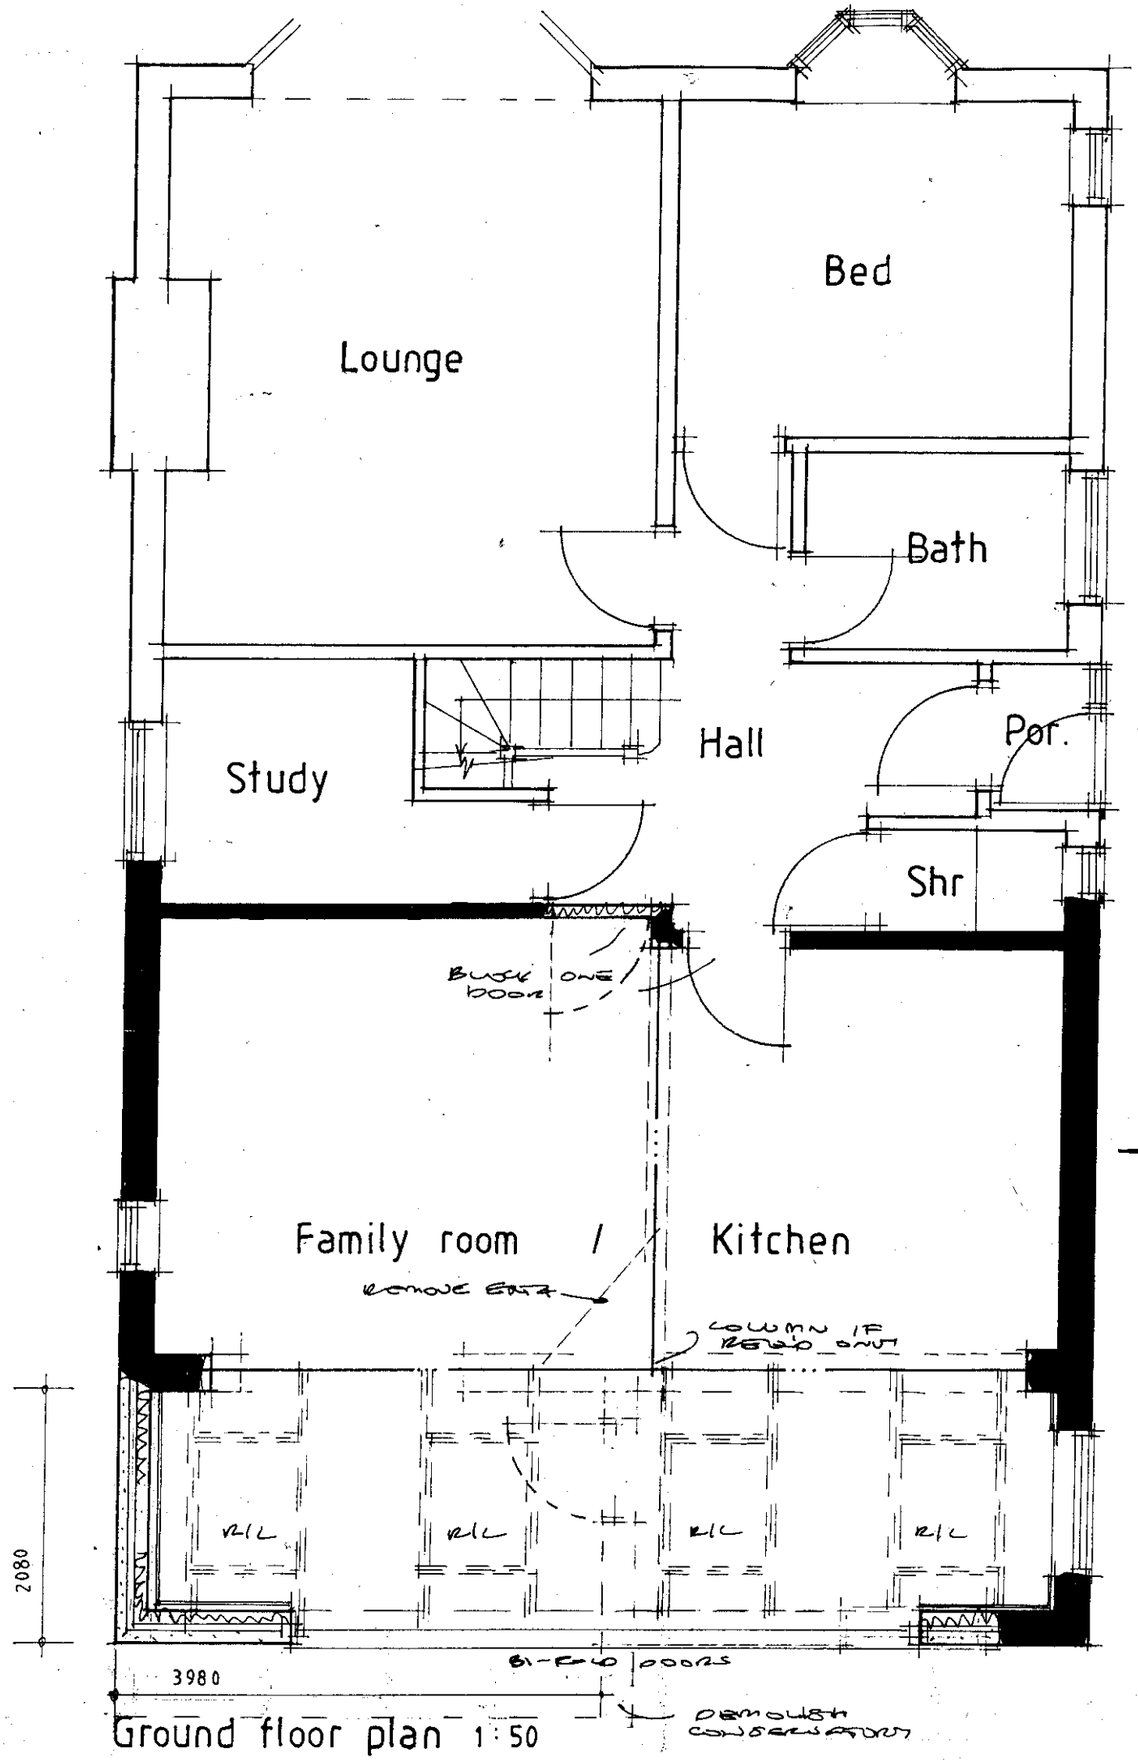

Ground floor plan 1:50

0 1 2 3 4 5m 1:100 @ A3

0 1 2 3 4 5m 1:50 @ A3

AJ SALTER & SON
Architectural Technicians
and Surveyors
50 WINDSOR ROAD, WORTHING,
WEST SUSSEX, BN11 2LY
Tel/Fax: (01903 209496)
E-mail: ajsalterandson@hotmail.com

C			
B			
A			
Client	Mr & Mrs Braybrook		
Address	27 Griffiths Avenue : Lancing		
Drawing	Plan & Elevations		No. 5920:1
Scale	1:50 1:100	Drawn B	Date DEC'20/JAN'21