

Do Not Scale. All dimensions and conditions are to be checked on site prior to preparing drawings or commencing any work. © This drawing is the property of JDRM Architectural Design LLP and protected by the Copyright, Designs and Patents Act, 1988

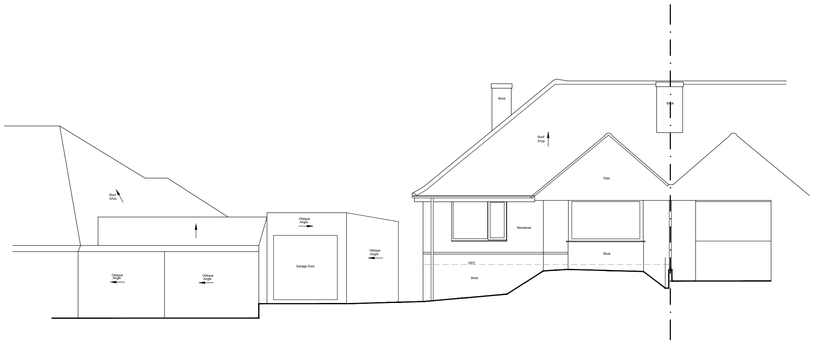


3 FRONT ELEVATION 1:100
EXISTING - SOUTH

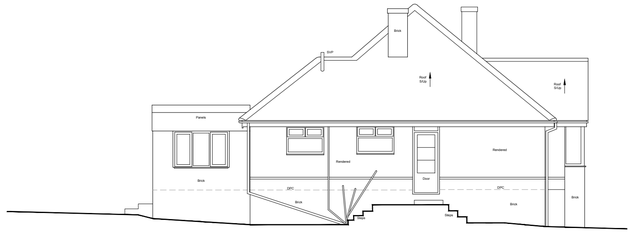


4 SIDE ELEVATION 1:100
EXISTING - WEST


0 0.5 1.0 2.0 3.0 4.0 5.0 10.0
Scale in metres

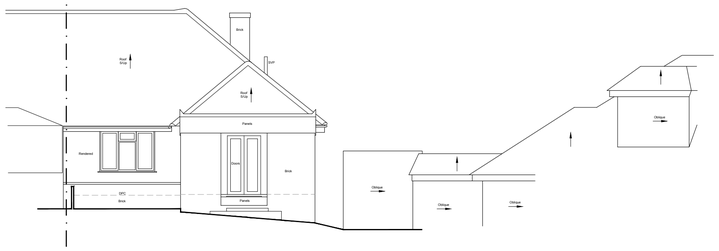

5 REAR ELEVATION 1:100
EXISTING - NORTH

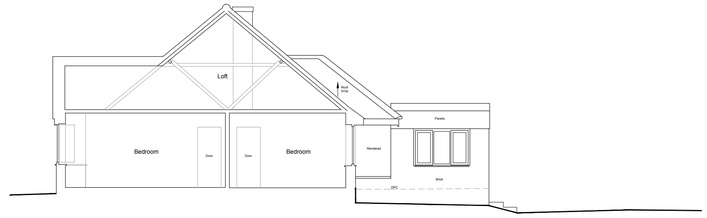


6 SECTION 1:100
EXISTING - EAST

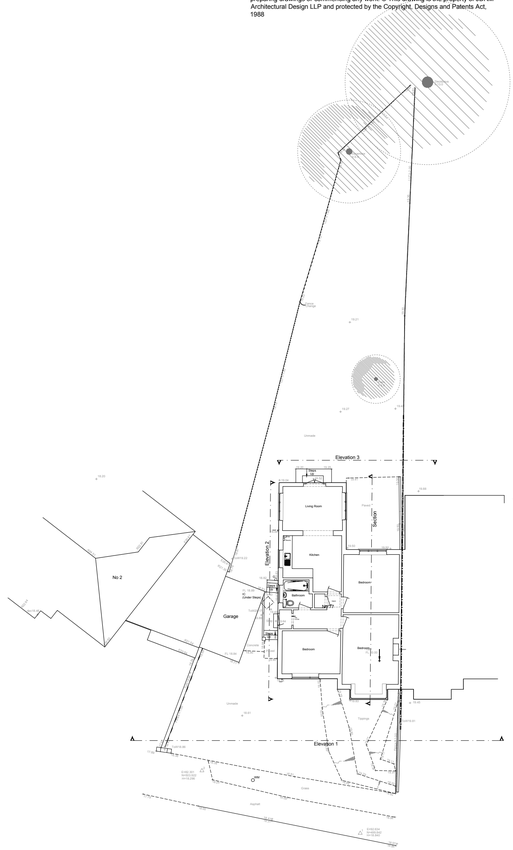


7 SITE PLAN 1:200
EXISTING

0 1.0 2.0 5.0 10.0 25.0
Scale in metres

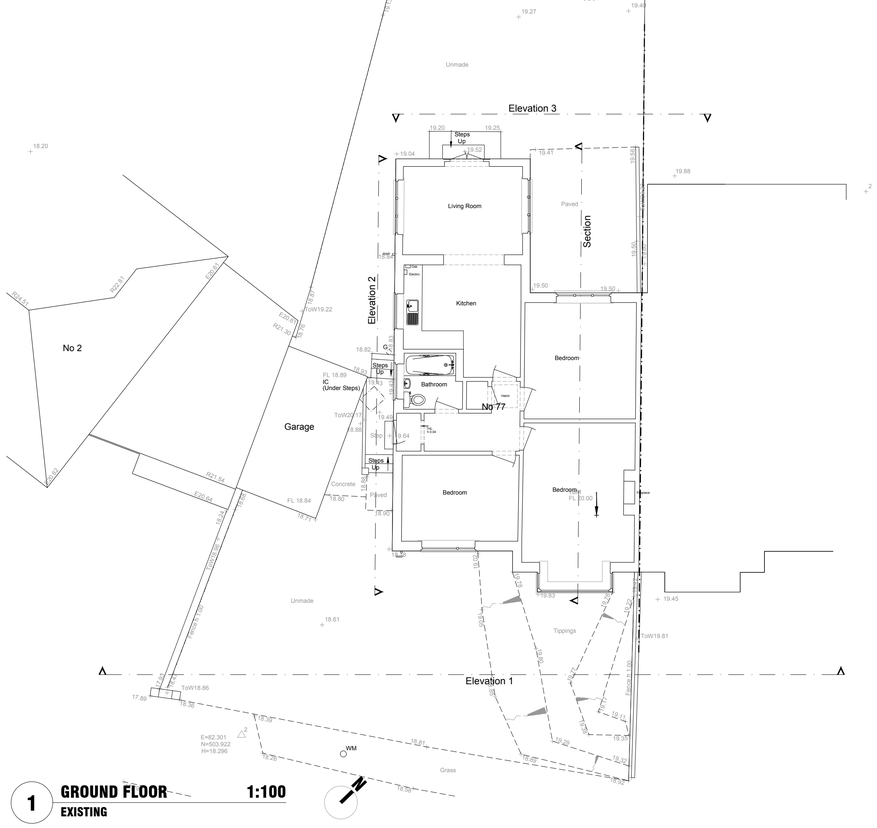

1 GROUND FLOOR 1:100
EXISTING

0 0.5 1.0 2.0 3.0 4.0 5.0 10.0
Scale in metres

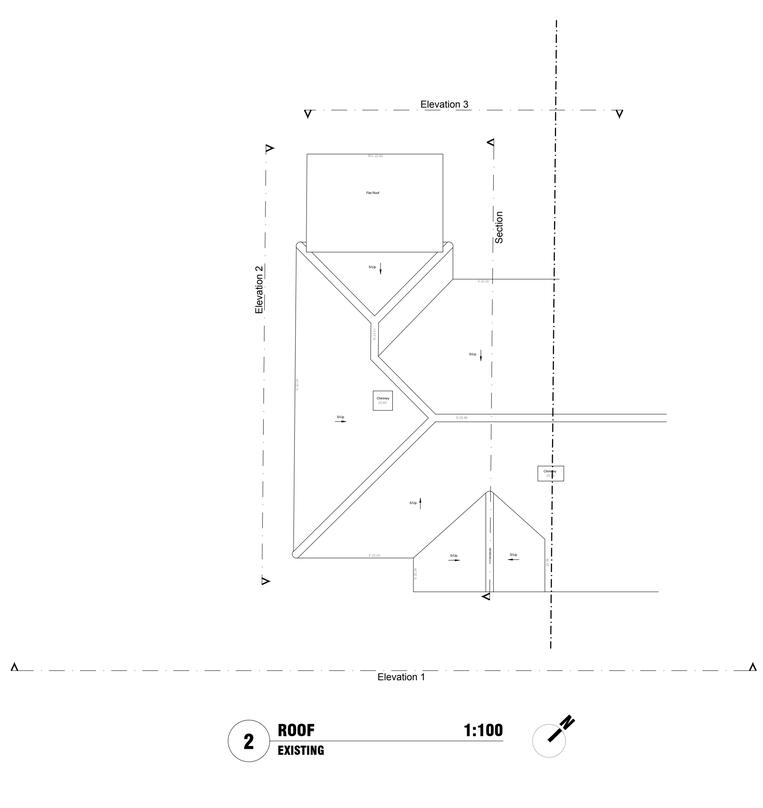

2 ROOF 1:100
EXISTING

Rev:	Date:	Notes:	Drawn:	Checked:

Project:
77 THE DRIVE
SHOREHAM-BY-SEA
CHRIS WITHAM & JACQUI FAWCETT

JDRM Architectural Design LLP

drawing number: **2137(20)001** rev: /

EXISTING PLANS
+ ELEVATIONS, SECTIONS

SCALE 1:100 + 1:200 @ A1

Issued for:
APPROVAL

Drawn by: RM
Checked by: JD

J D R M / 17 Coventry St / Brighton / BN1 5PP / www.jdrmarchitecture.com