ADUR & WORTHING
PLANNING SERVICES

PLAN	AWDM/1758/14
DATE VALID	

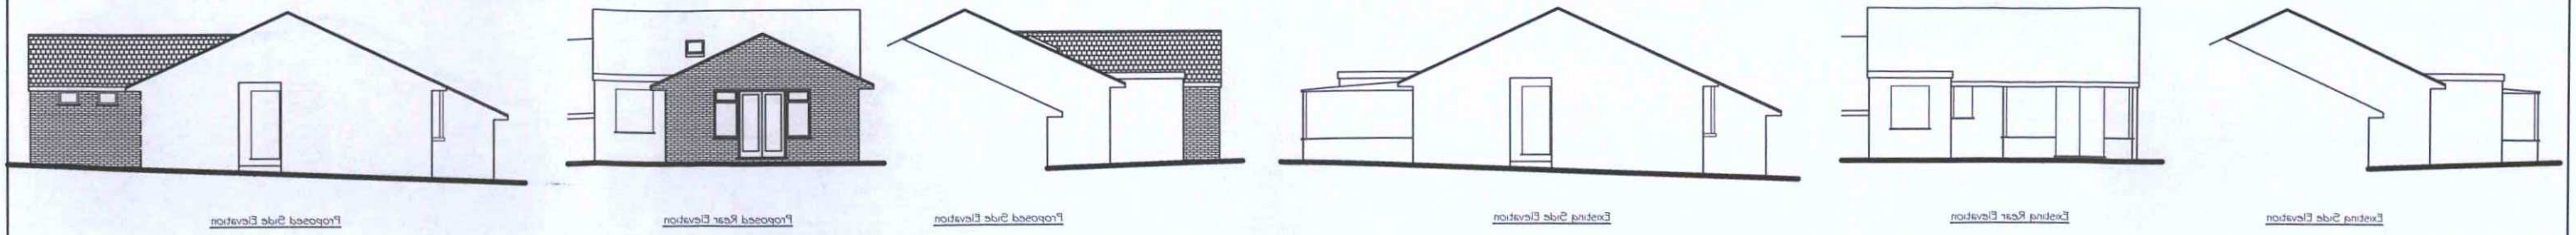

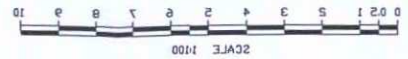

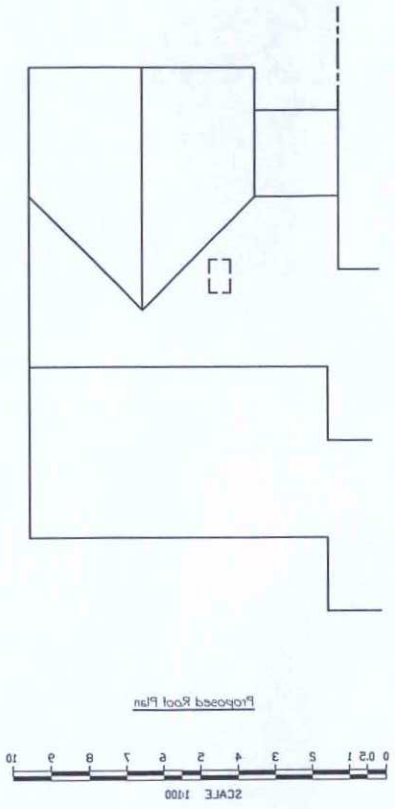

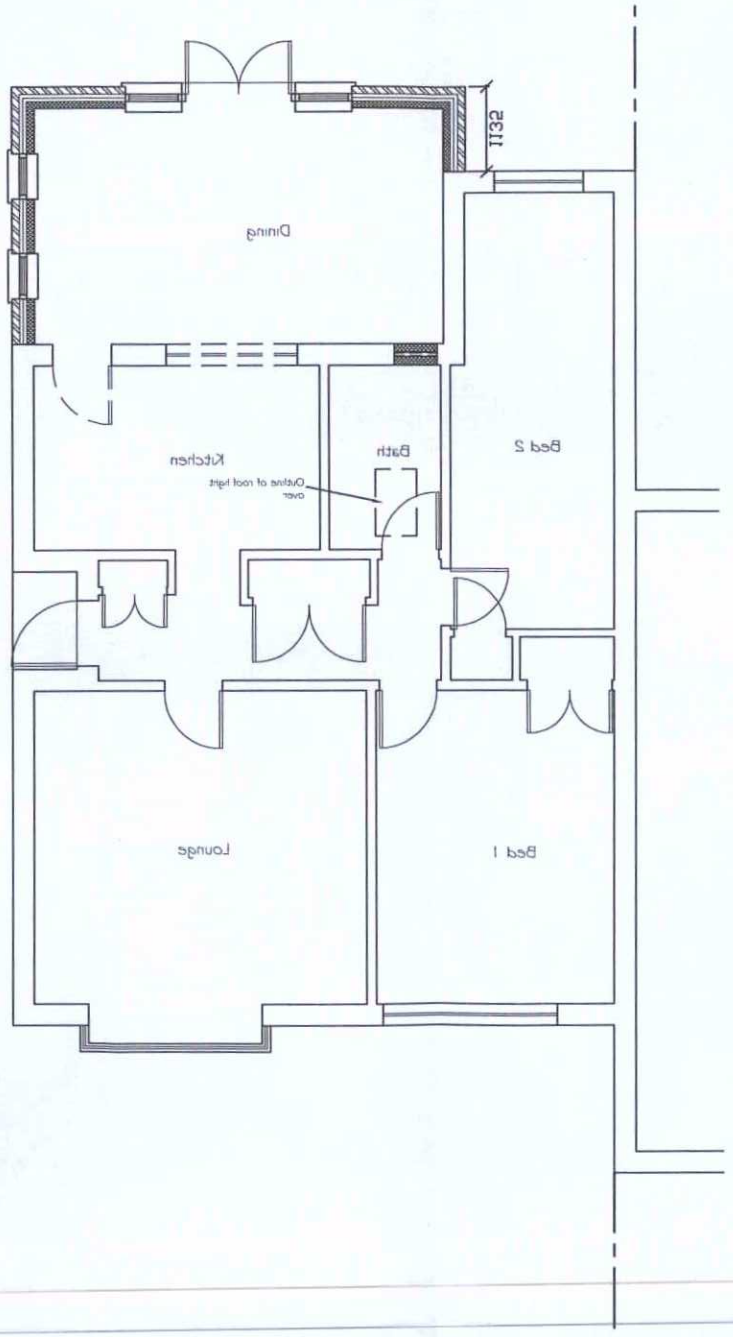

Proposed Floor Plan

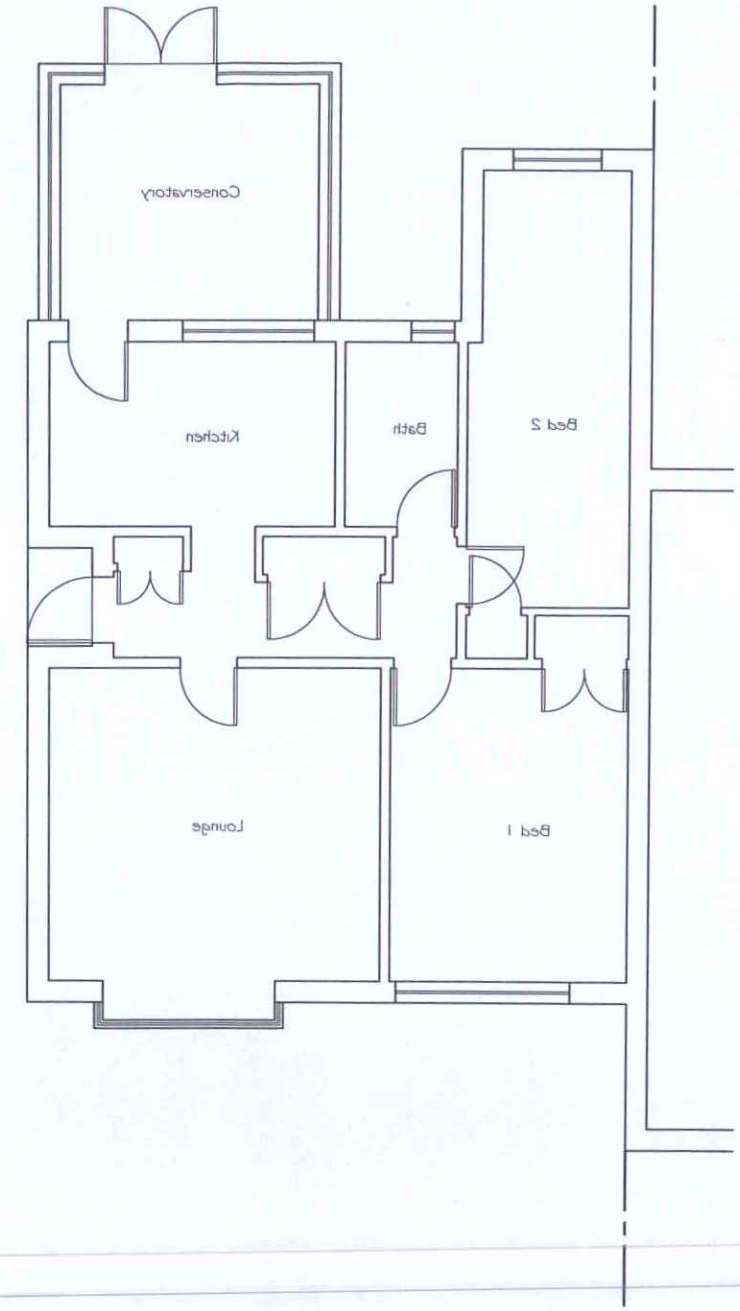

Existing Floor Plan



Tony Rogers
Building Consultants
Address: 40 Downs Crescent, Upper Beeding
West Sussex, BN44 3WH
Telephone: 01903 815225 Fax: 01903 815225

Rev:	Date:	Revision Description:

Client: Mr & Mrs S English

Address: 57 Hill Farm Way
Southwick
West Sussex
BN42 4YG

Project: Proposed single storey rear extension

Scale: 1:50 1:100
Paper Size A1

Date: December 2014

Drawing No: 14/978/01

Drawn By: AWK Revision: