ADUR & WORTHING
PLANNING SERVICES
AWDM/0387/13
DATE VALID 19 APR 2013

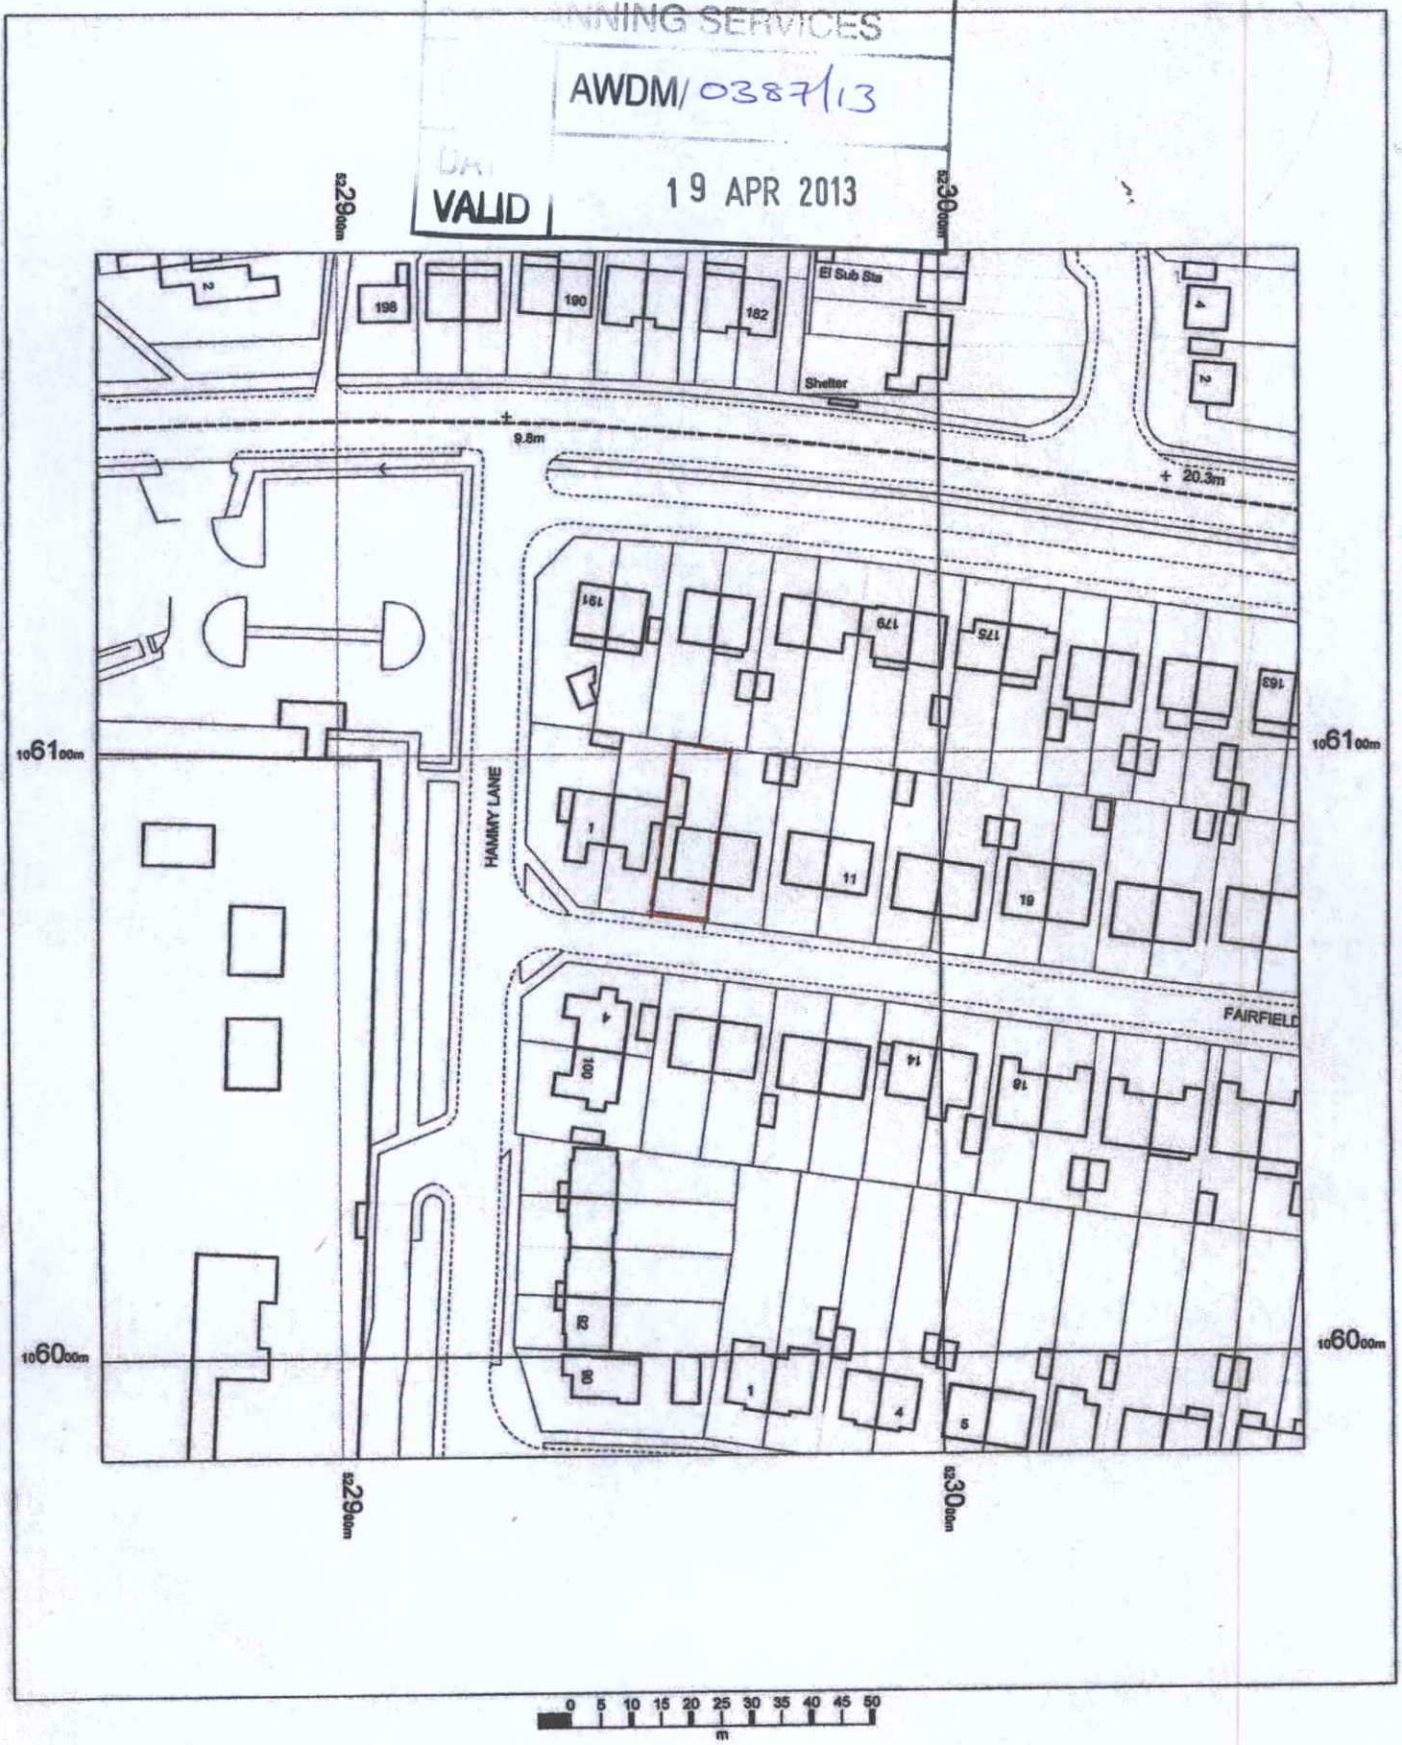

5 Fairfield Close, BN43 6BH

OS Mastermap
22 January 2013, ID: CM-00202277
www.centremapslive.co.uk

1:1250 scale print at A4, Centre: 522960 E, 106083 N

©Crown Copyright. Licence no. 100019980

N

Mapping sourced from Ordnance Survey

CENTREMAPSlive