ADUR WORTHING
PLANN
AW/0387/13
VALID 15 APR 2013



SOUTH ELEVATION 1:100

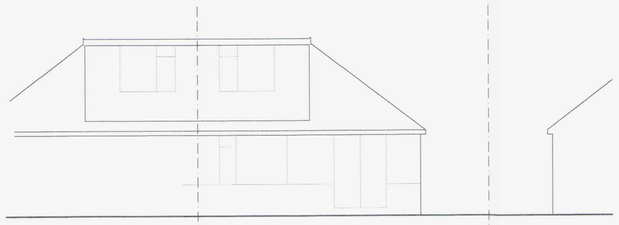

NORTH ELEVATION 1:100

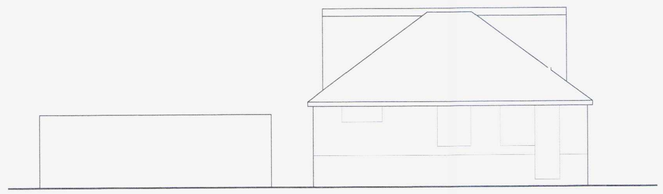

WEST ELEVATION 1:100

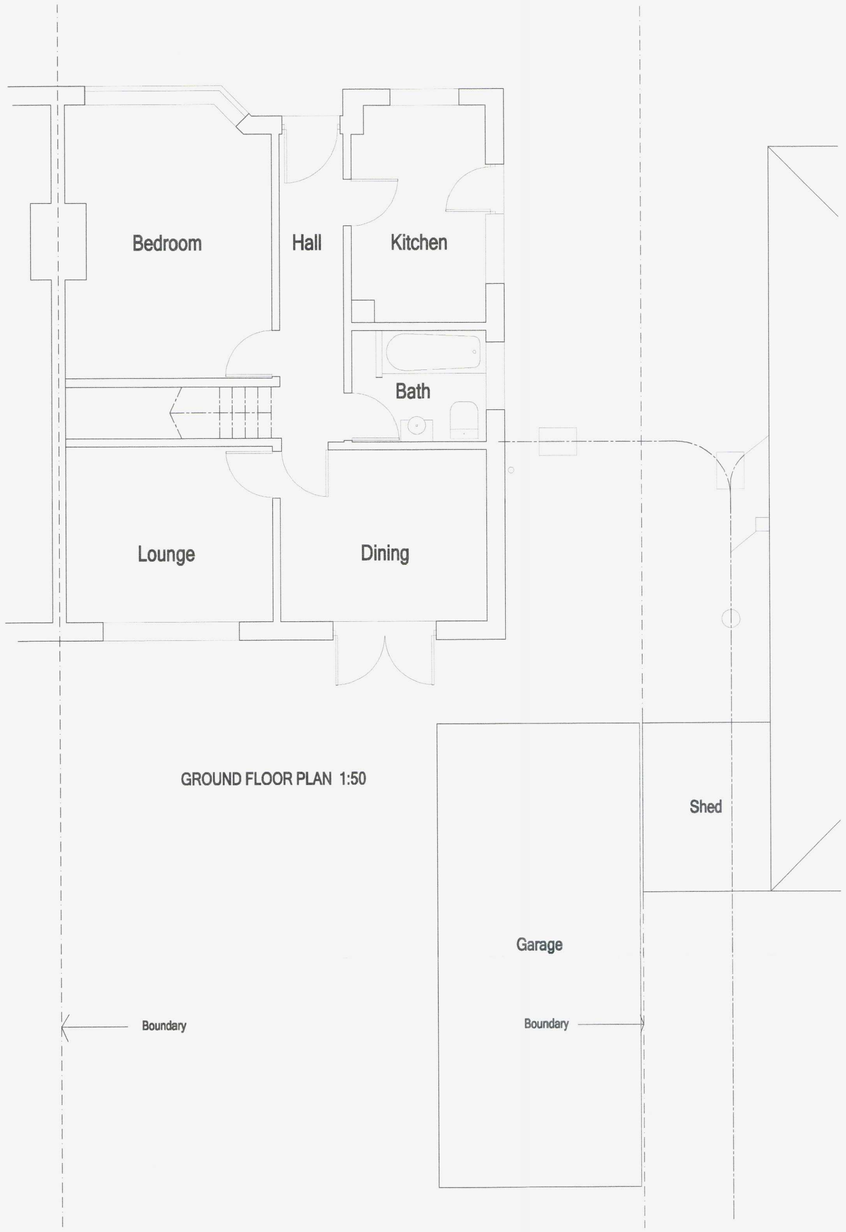

GROUND FLOOR PLAN 1:50

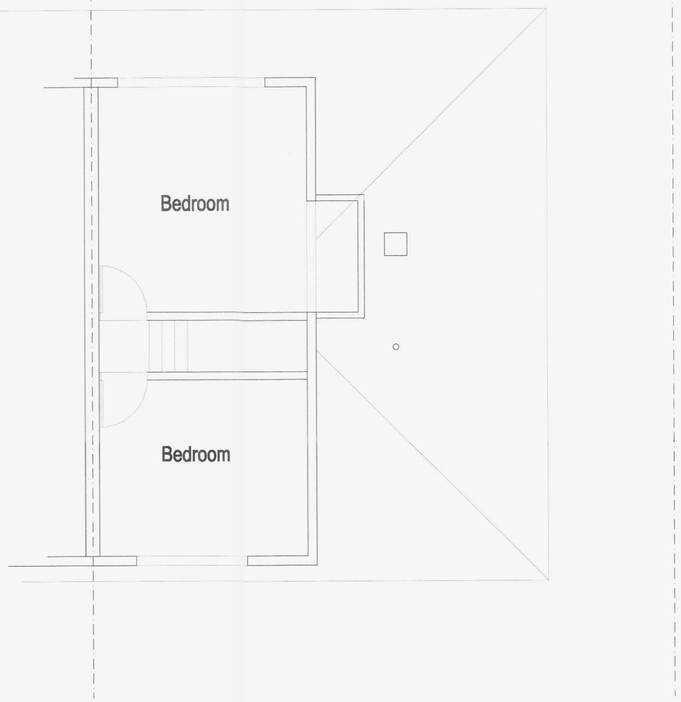

FIRST FLOOR PLAN 1:50

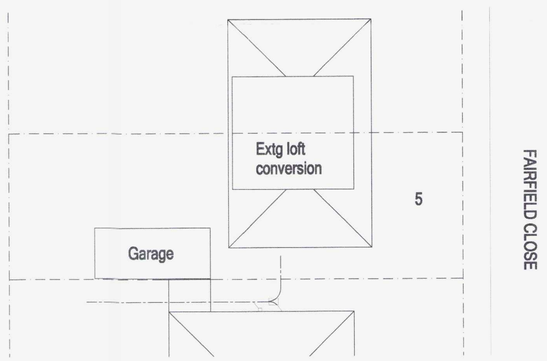

BLOCK PLAN/ROOF PLAN 1:200

GENERAL

The client is reminded of his obligations under the Construction Design & Management Regulations 2007 particularly the to appoint a Health & Safety CDM Co-ordinator where required to do so under the regulations.

The property owner is reminded of the requirement to serve a Party Structure Notice on any adjoining property owner should they need to do so under the requirements of the Party Wall etc Act 1996

ARW Design

DRAWING NO:	REVISION:
9931/2	0
DRAWING TITLE: EXISTING ELEVATIONS, FLOOR PLANS & BLOCK PLAN	SCALE: AS NOTED @ paper size A1
CLIENT: LINDA HUNT	DATE: DEC 2012
PROJECT: PROPOSED SINGLE STOREY EXTENSION TO SIDE & REAR & HIP TO GABLE LOFT EXTENSION	DRAWN: ARW
LOCATION: 5, FAIRFIELD CLOSE, SHOREHAM	

ARW Design 88, SOUTH STREET, TARRING, WORTHING, WEST SUSSEX, BN14 7ND. T: +44(0)1903234197 M: +44(0)7771851222 E: Arweadon1@aol.com

THIS DRAWING REMAINS THE COPYRIGHT OF ARW Design & SHALL NOT BE COPIED IN ANY FORMAT WITHOUT SPECIFIC APPROVAL IN WRITING