| Rev. | Date | Description | Drawn | Checked |
|---|---|---|---|---|
| A | 21.01.16 | PROFILE OF PROPOSED EXTENSION REDUCED TO EAVES HEIGHT OF 2200mm & ADDITION INFORMATION ADDED IN ACCORDANCE WITH PLANNING GUIDANCE. | PAE | PAE |

Client: CLASSIC FLOORING

Project: 39 SOUTH STREET, LANCING, WEST SUSSEX

Drawing Title: PLANNING FLOOR PLAN & ELEVATIONS

Scale: 1:100 | Drawn: BC | Checked: PAE

Date: AUG 2016 | File: PLANNING

Drg.No.: P001\PLAN\01 | Rev.: A

Drawing Status

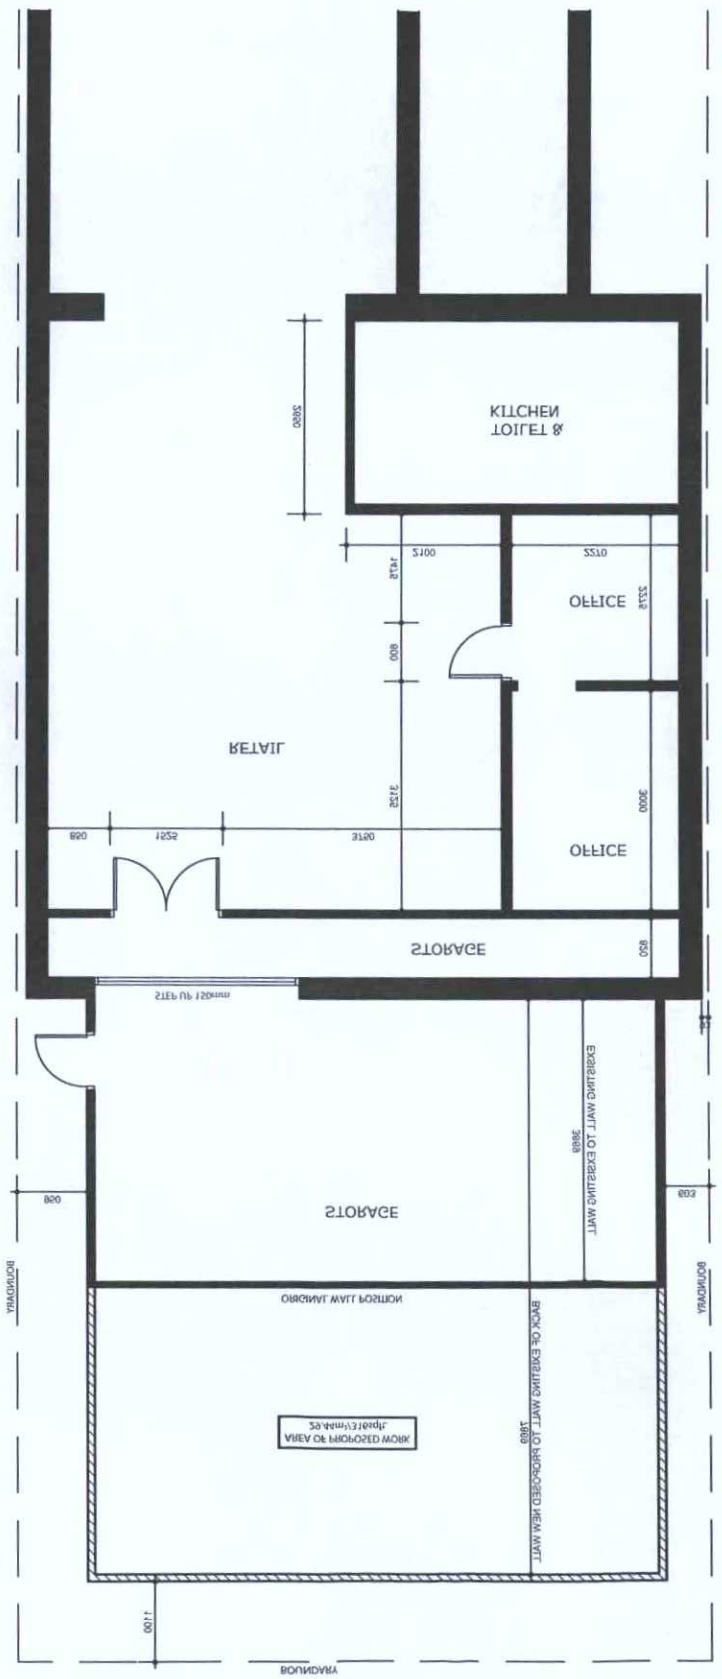


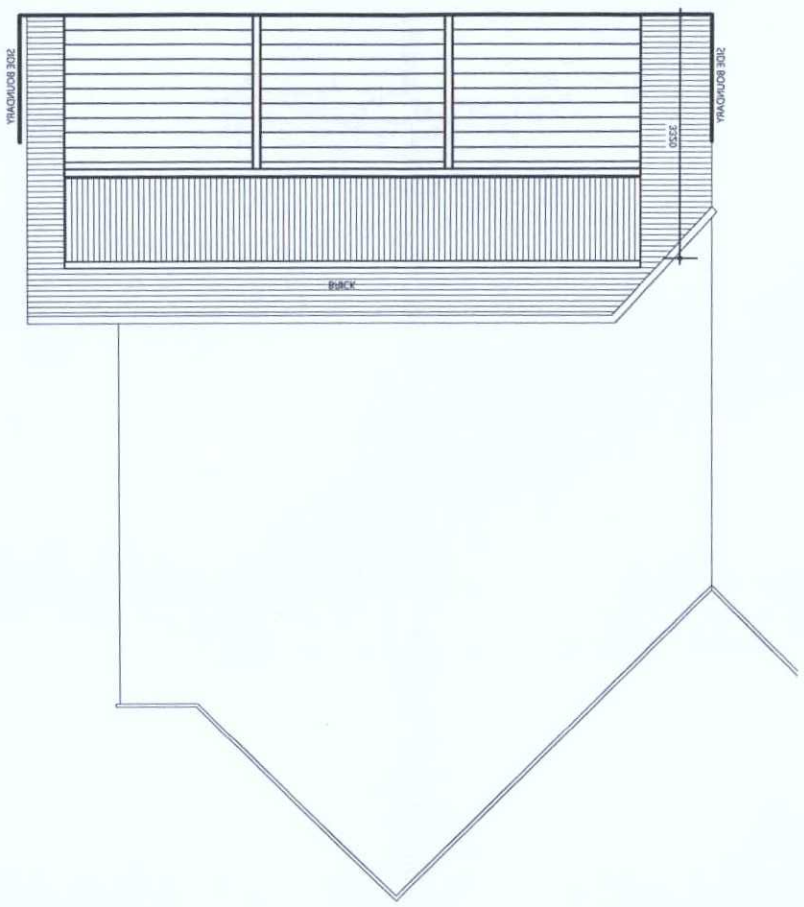


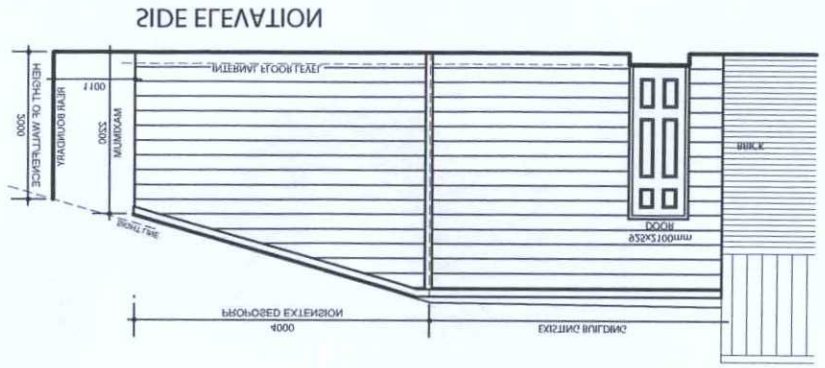


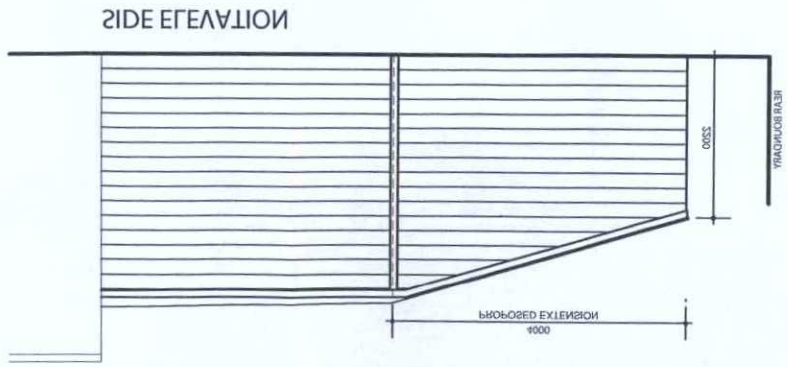


| | |
|---|---|
| DATE | Dec. 28/Nov, 16 |
| PLAN | AWDM 1382/16 |

ADUR & WORTHING
PLANNING SERVICES

AMENDMENT