




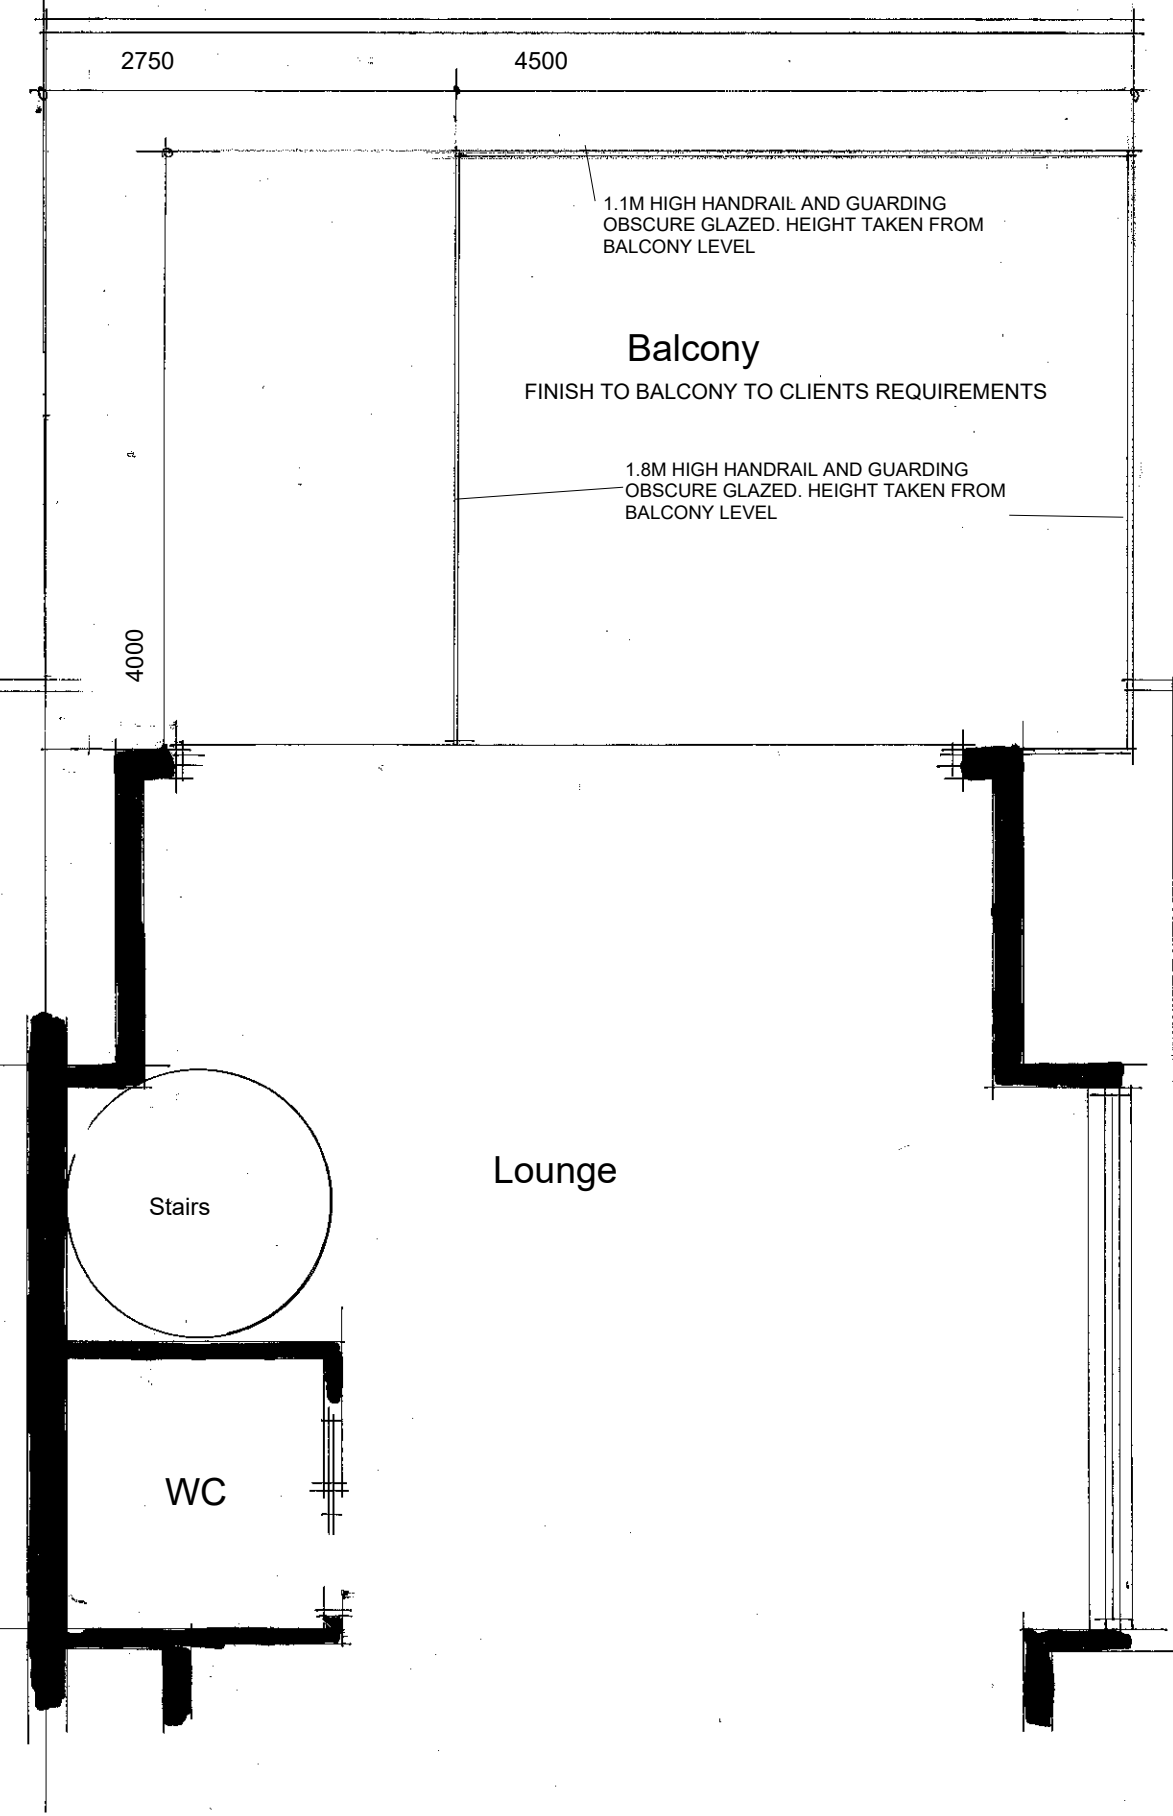


First floor plan 1:50

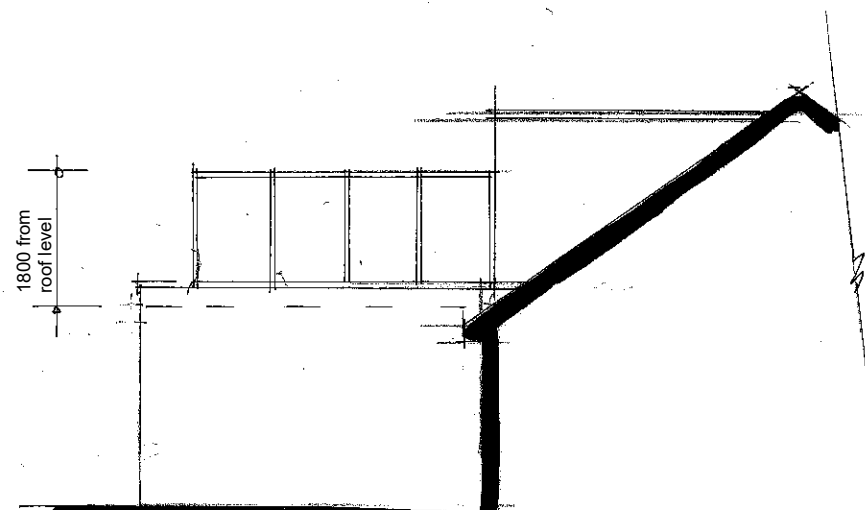


North 1:100

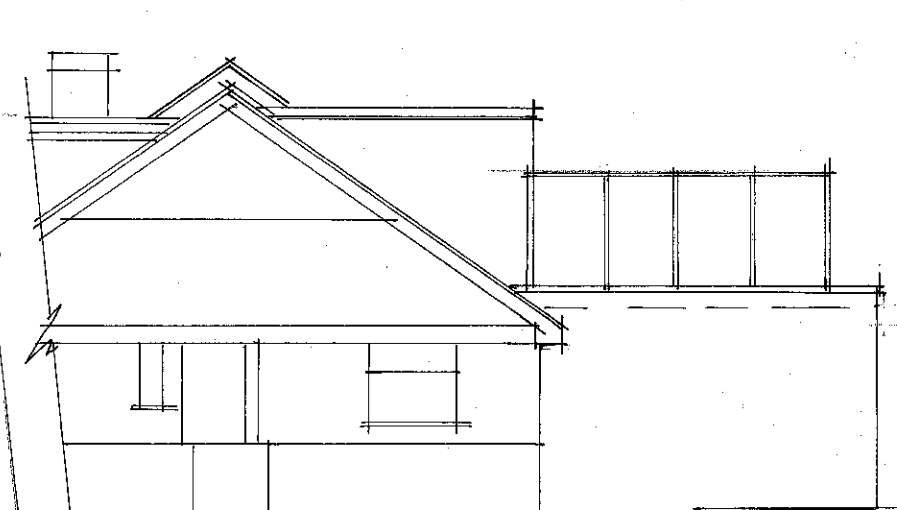

South

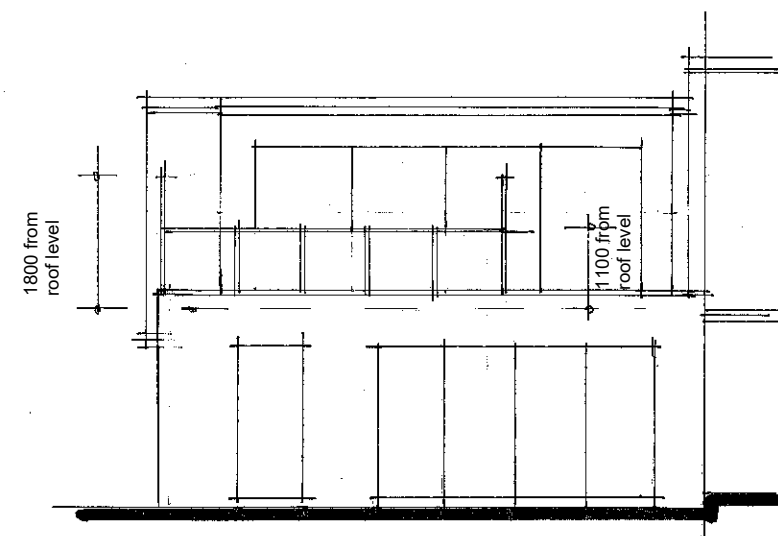

East

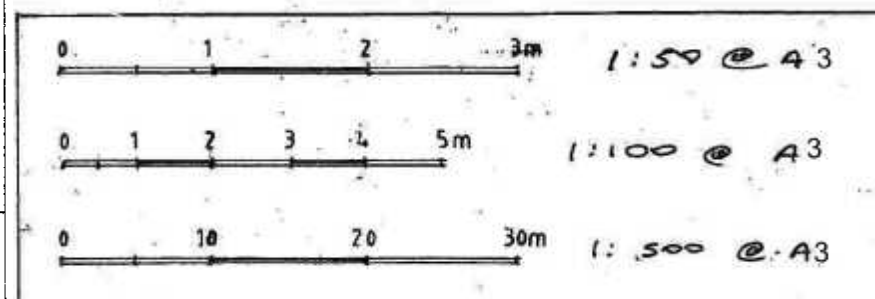

Block plan 1:500

54 Hillrise Avenue : Sompting : Lancing
Proposed plans for enclosure to
provide balcony

For Mr. M. Steele
Drawing 0326:5