
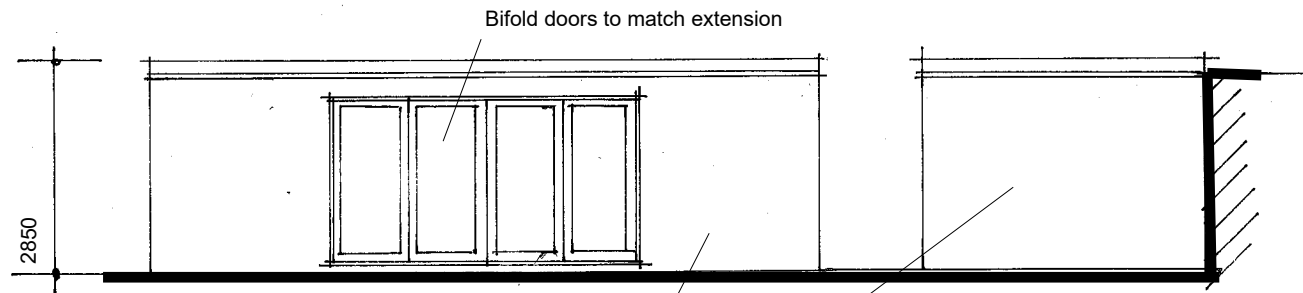


East elevation 1:100

North


Section AA

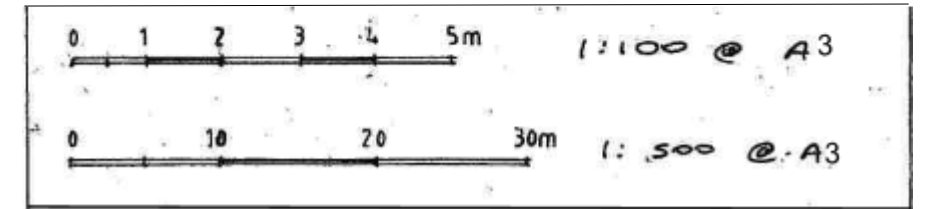


West elevation

Reinforced concrete walls
Finish to be agreed

South

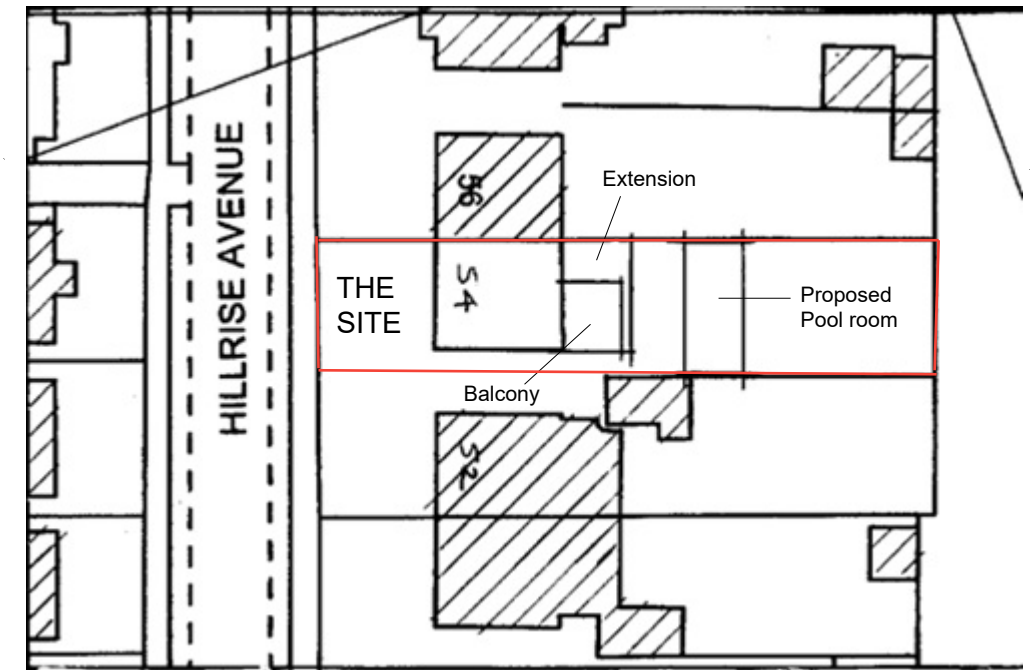

Block plan 1:500

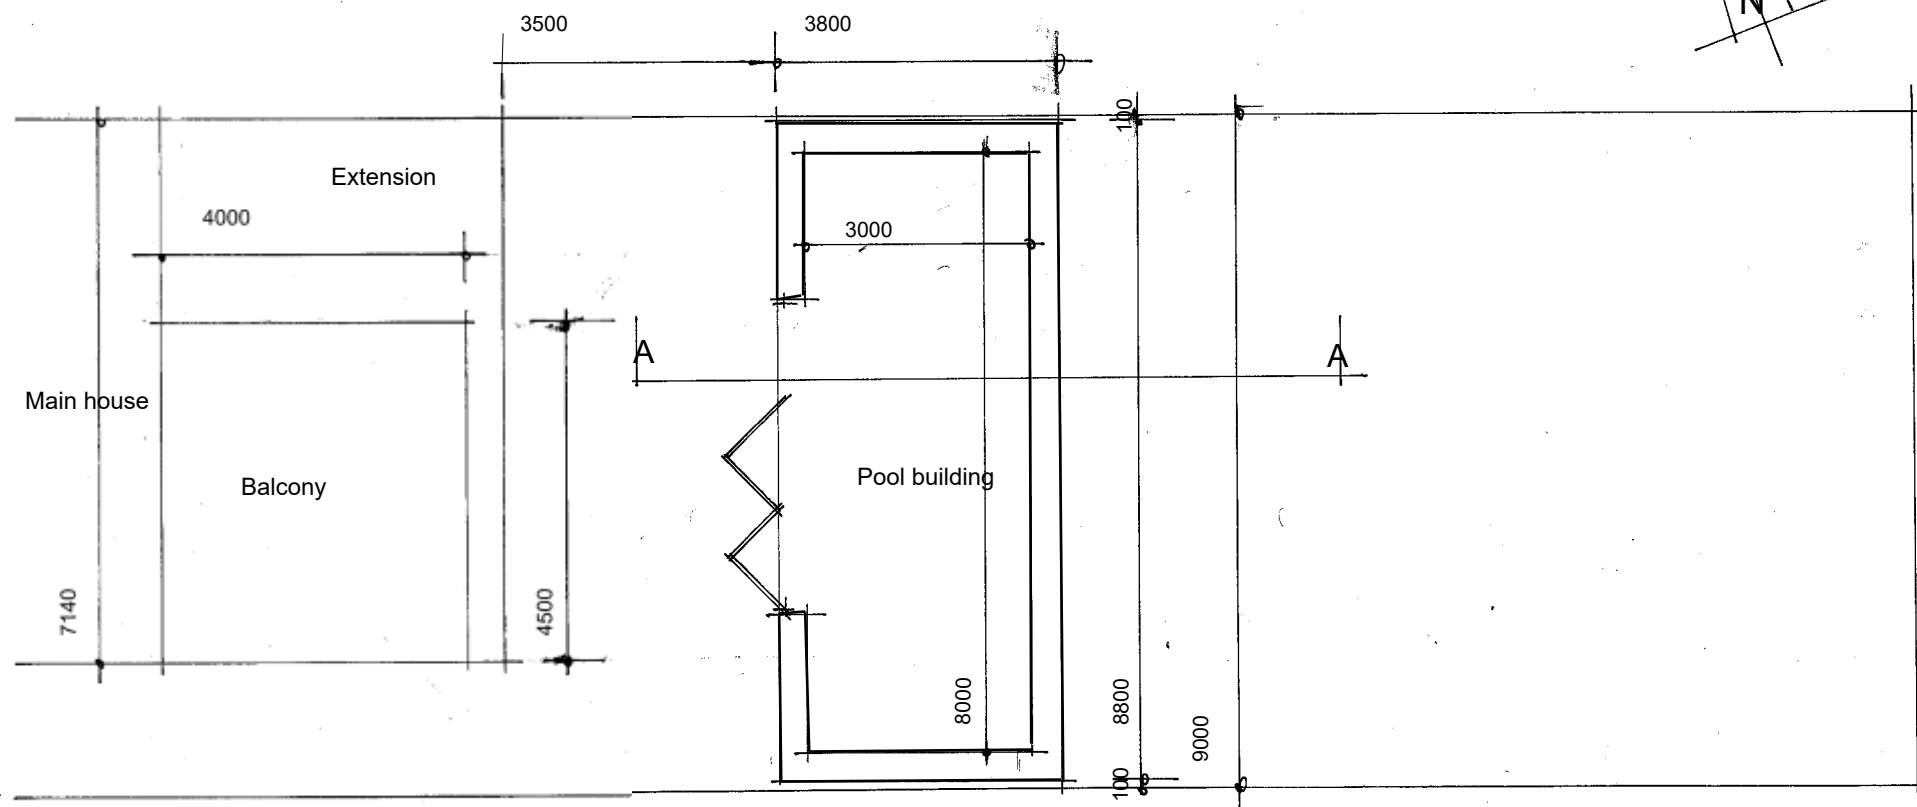

Plan 1:100

54 Hillrise Avenue : Sompting : Lancing
Proposed plans for pool room
(including additional information required by planning)

For Mr. M. Steele
Drawing 0326:10