


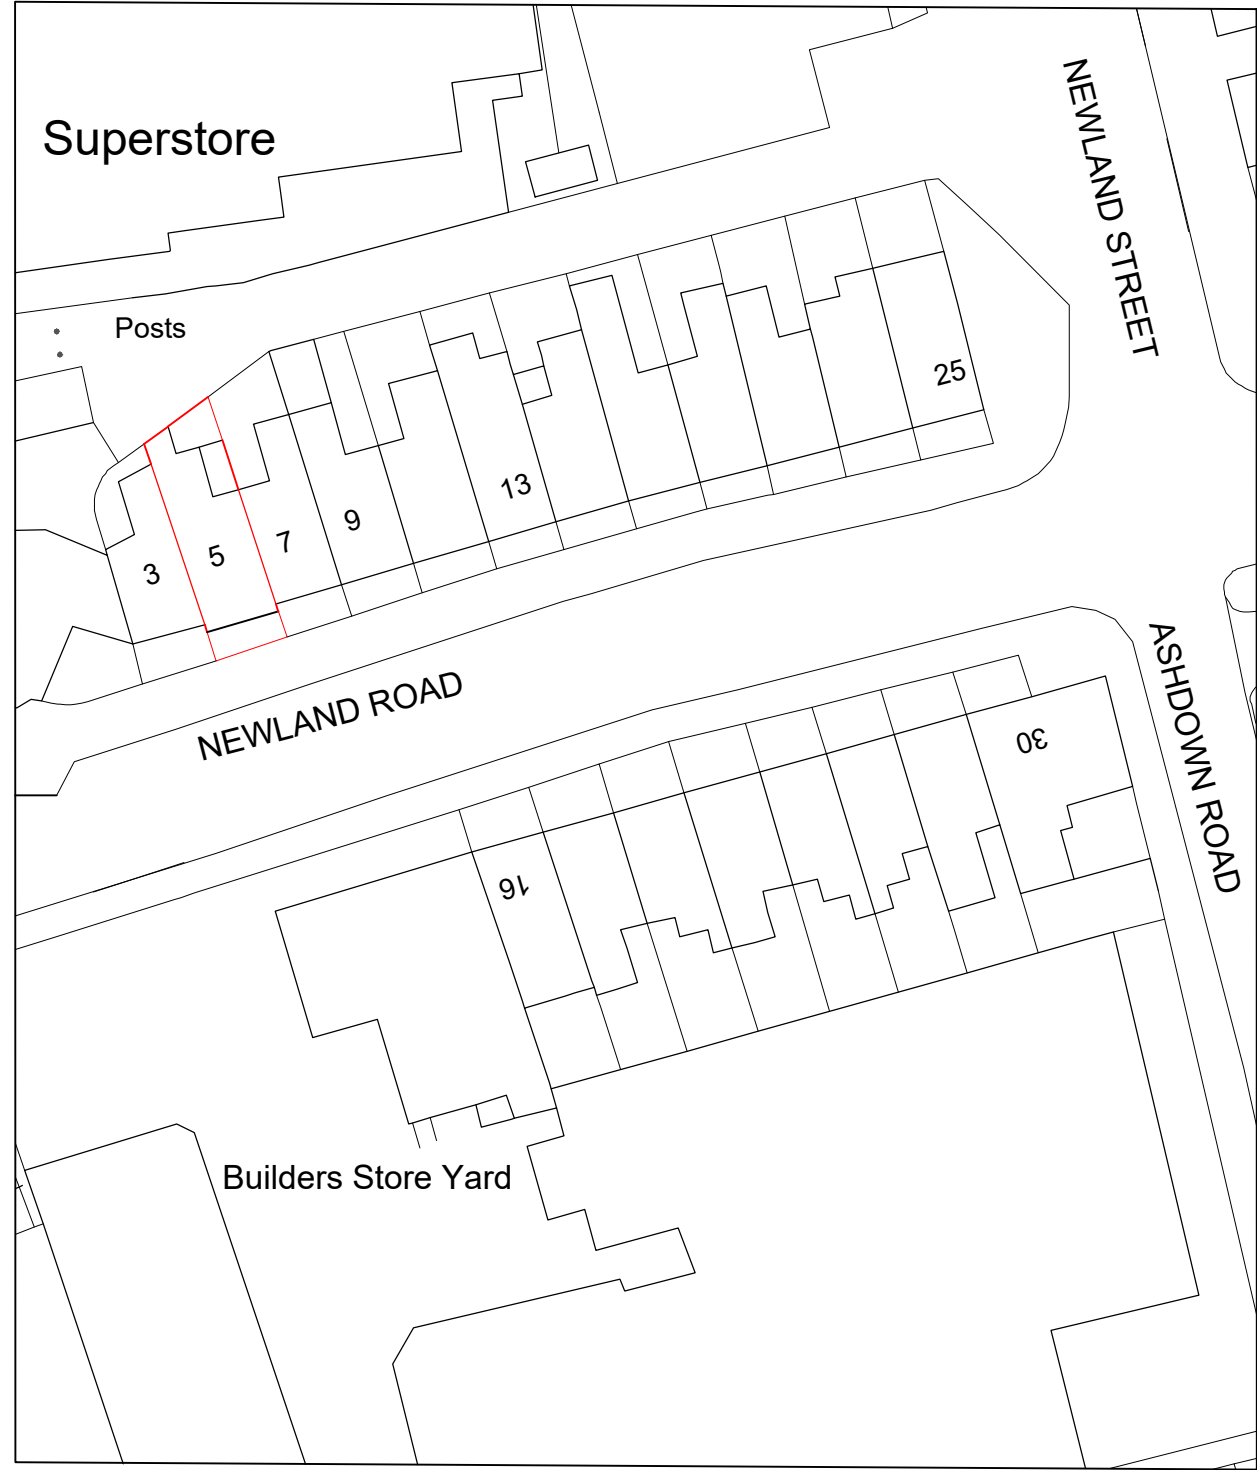


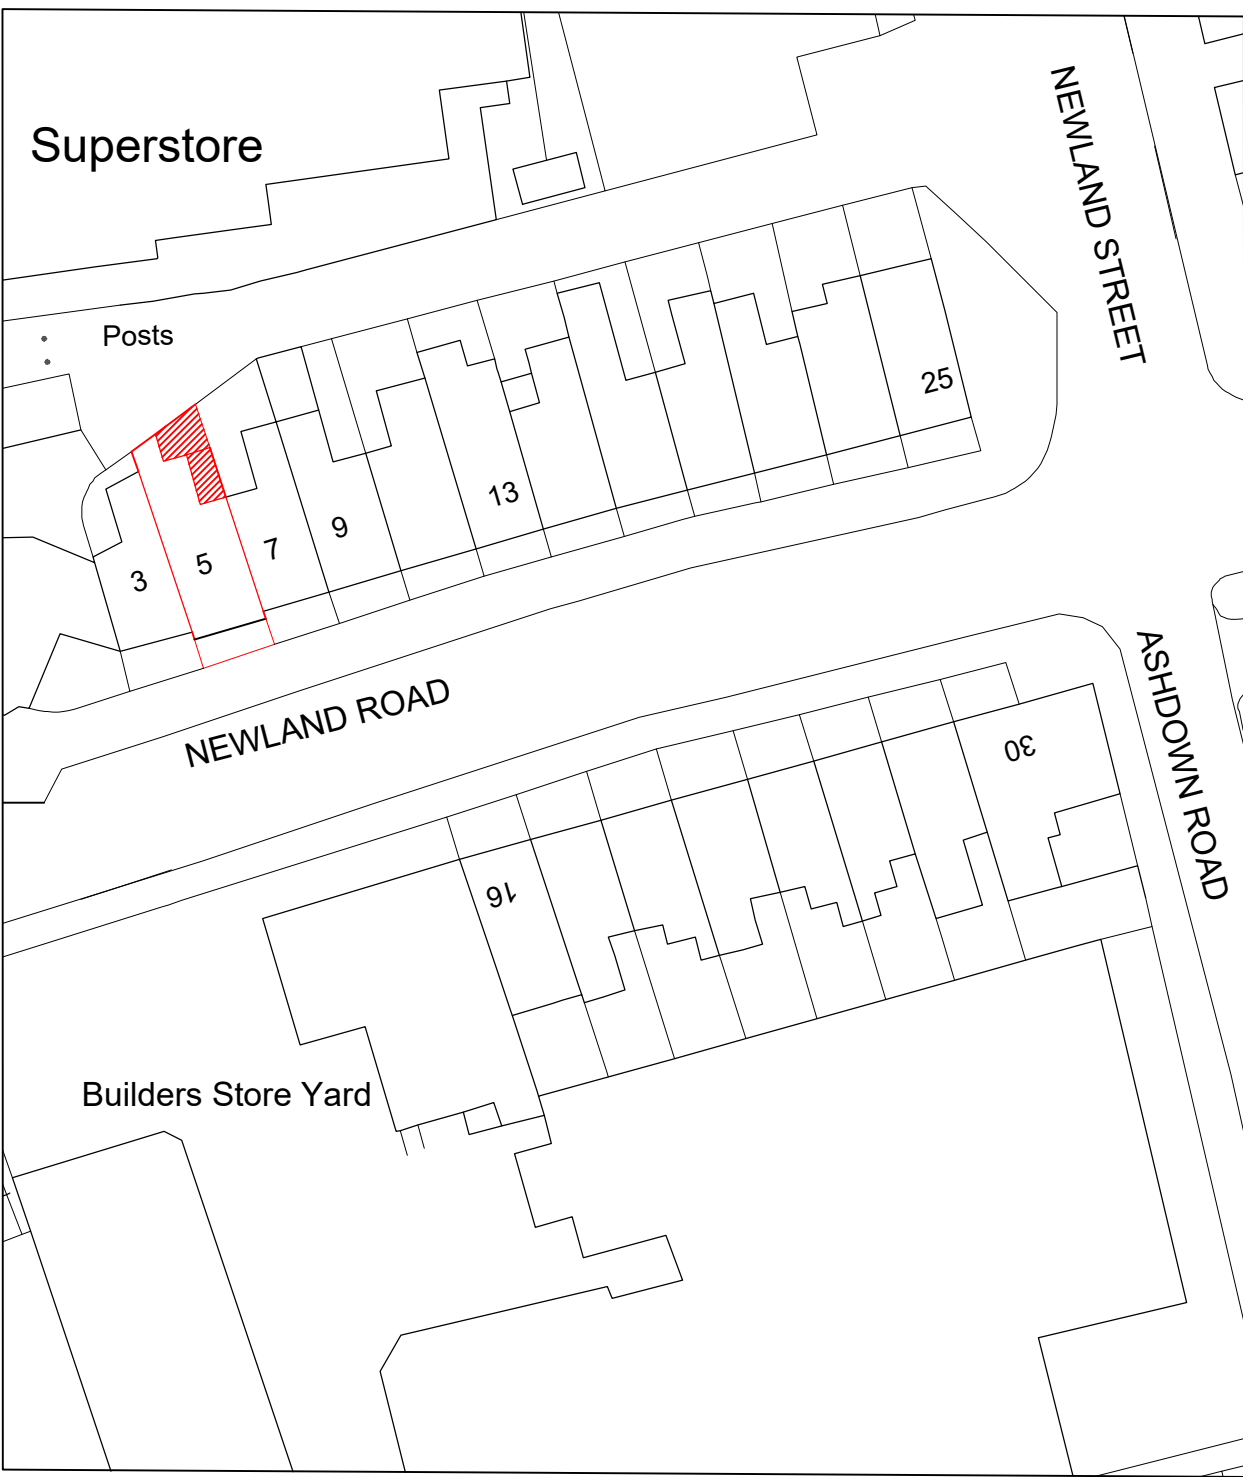

Approved Block Plan

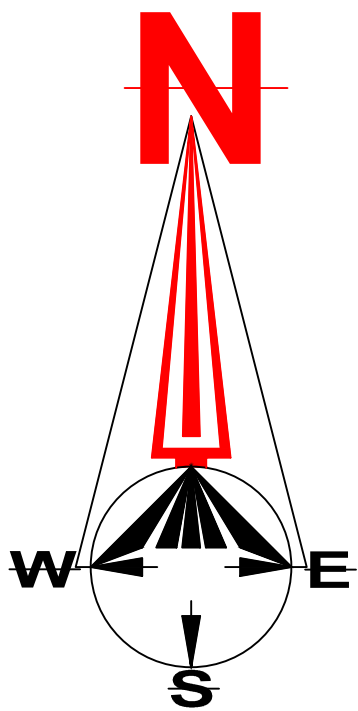

Retrospective Block Plan

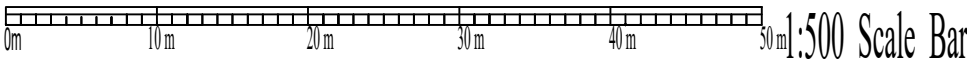

1:500 Scale Bar

Block plan
Scale 1:500 PAPER SIZE A3

Drawing Name:
• Existing and Proposed
Block Plan.

Application Type:
*Retrospective Side Rear, Full
Planning.*

SITE / PROPERTY:
5 Newland Road, Worthing,
West Sussex, BN111JR.

Drawn by:
Ahmed Abuorof.
*Bsc (HONS)
Architectural
Technologist*

Date:
17/06/2026