



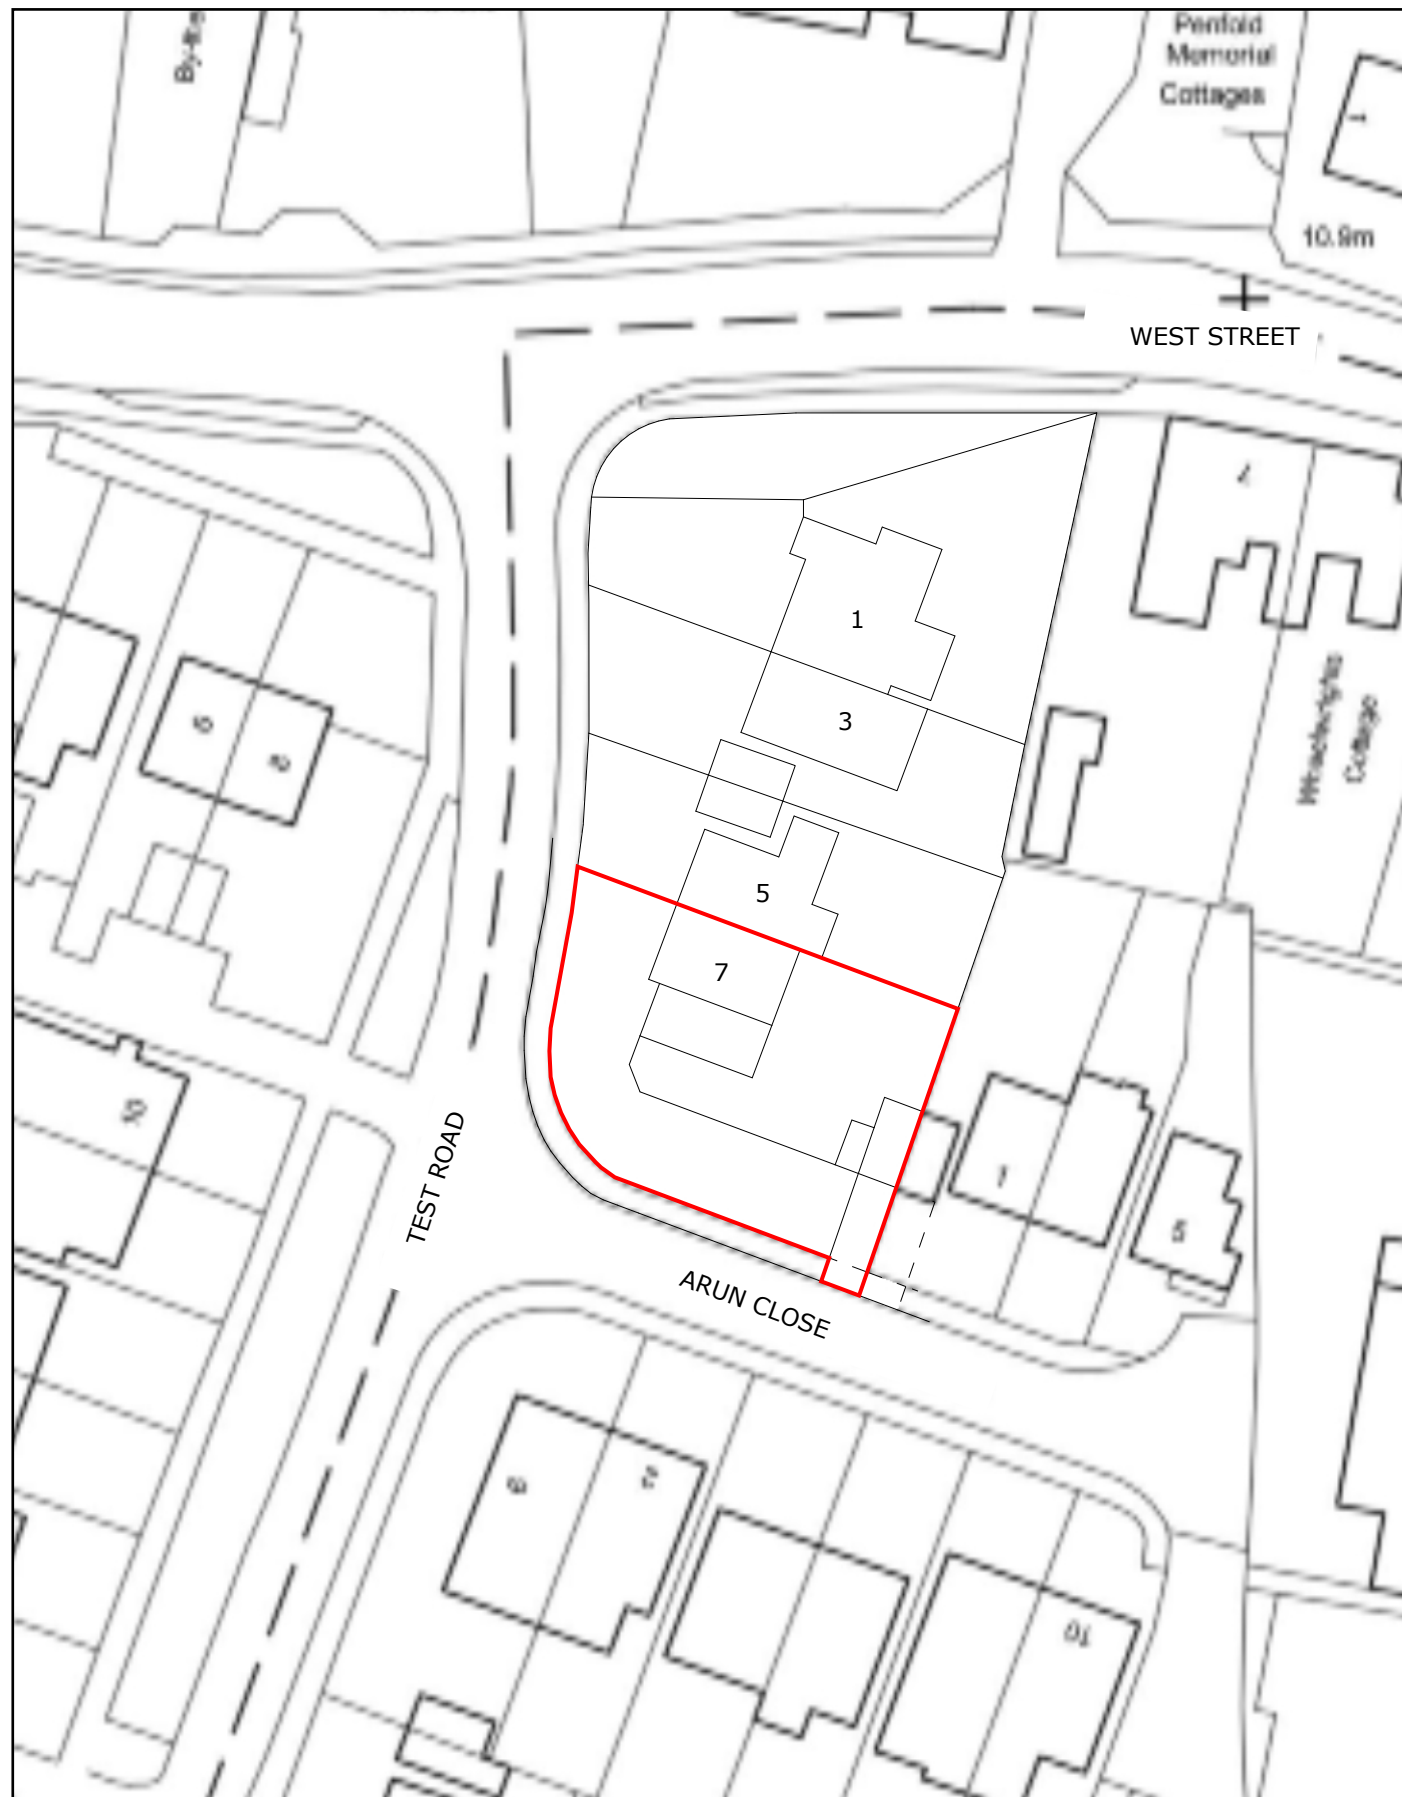

SITE PLAN - PROPOSED NEW DWELLING  
Land to South of 7 Test Road, Sompting, West Sussex, BN15 0EG

DATE: 15/08/2026 DRWG No. DS/TEST/O2

EXISTING

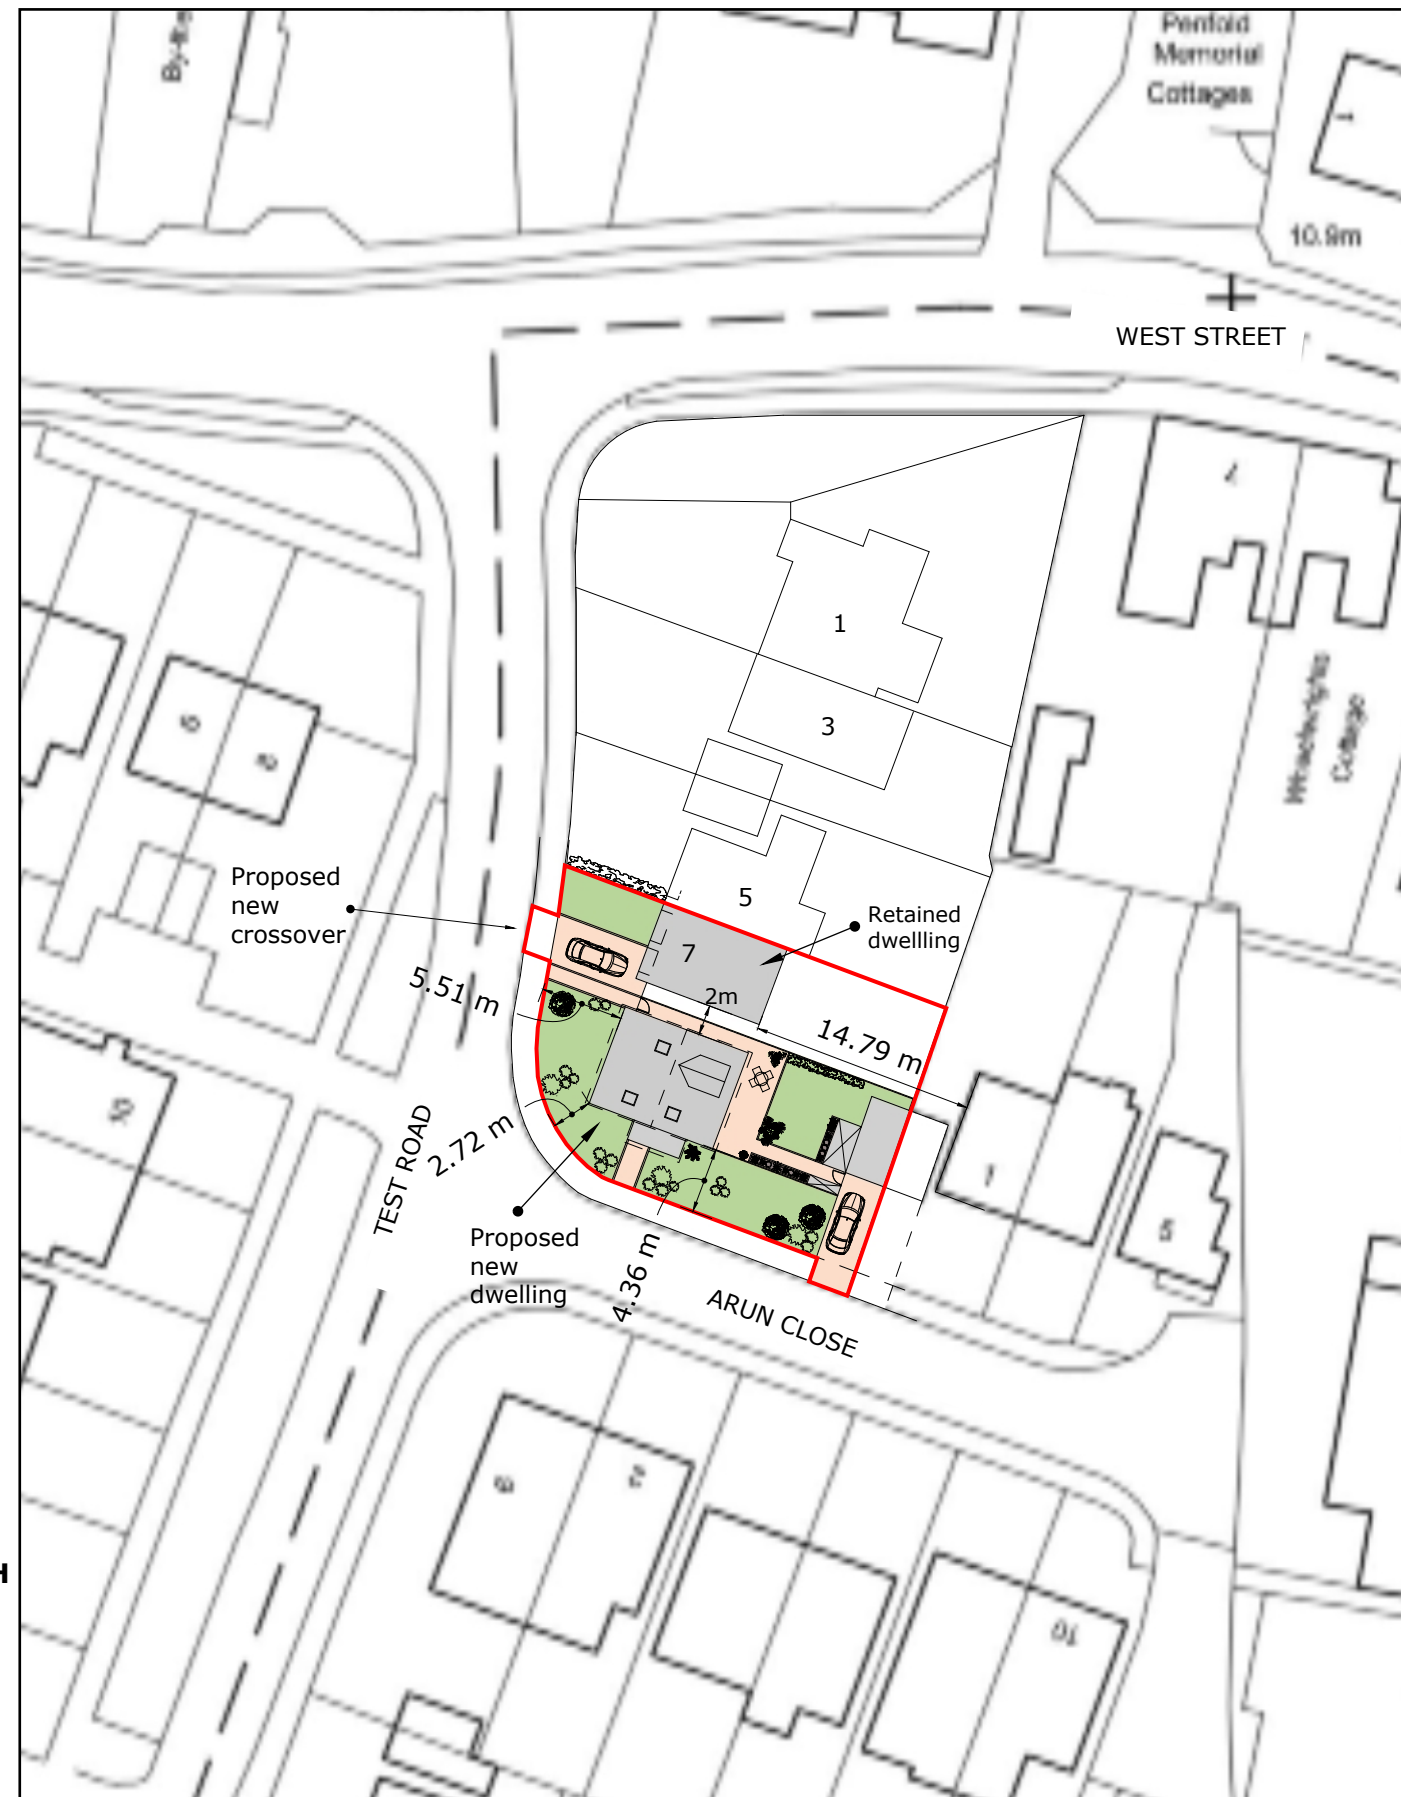

PROPOSED

