
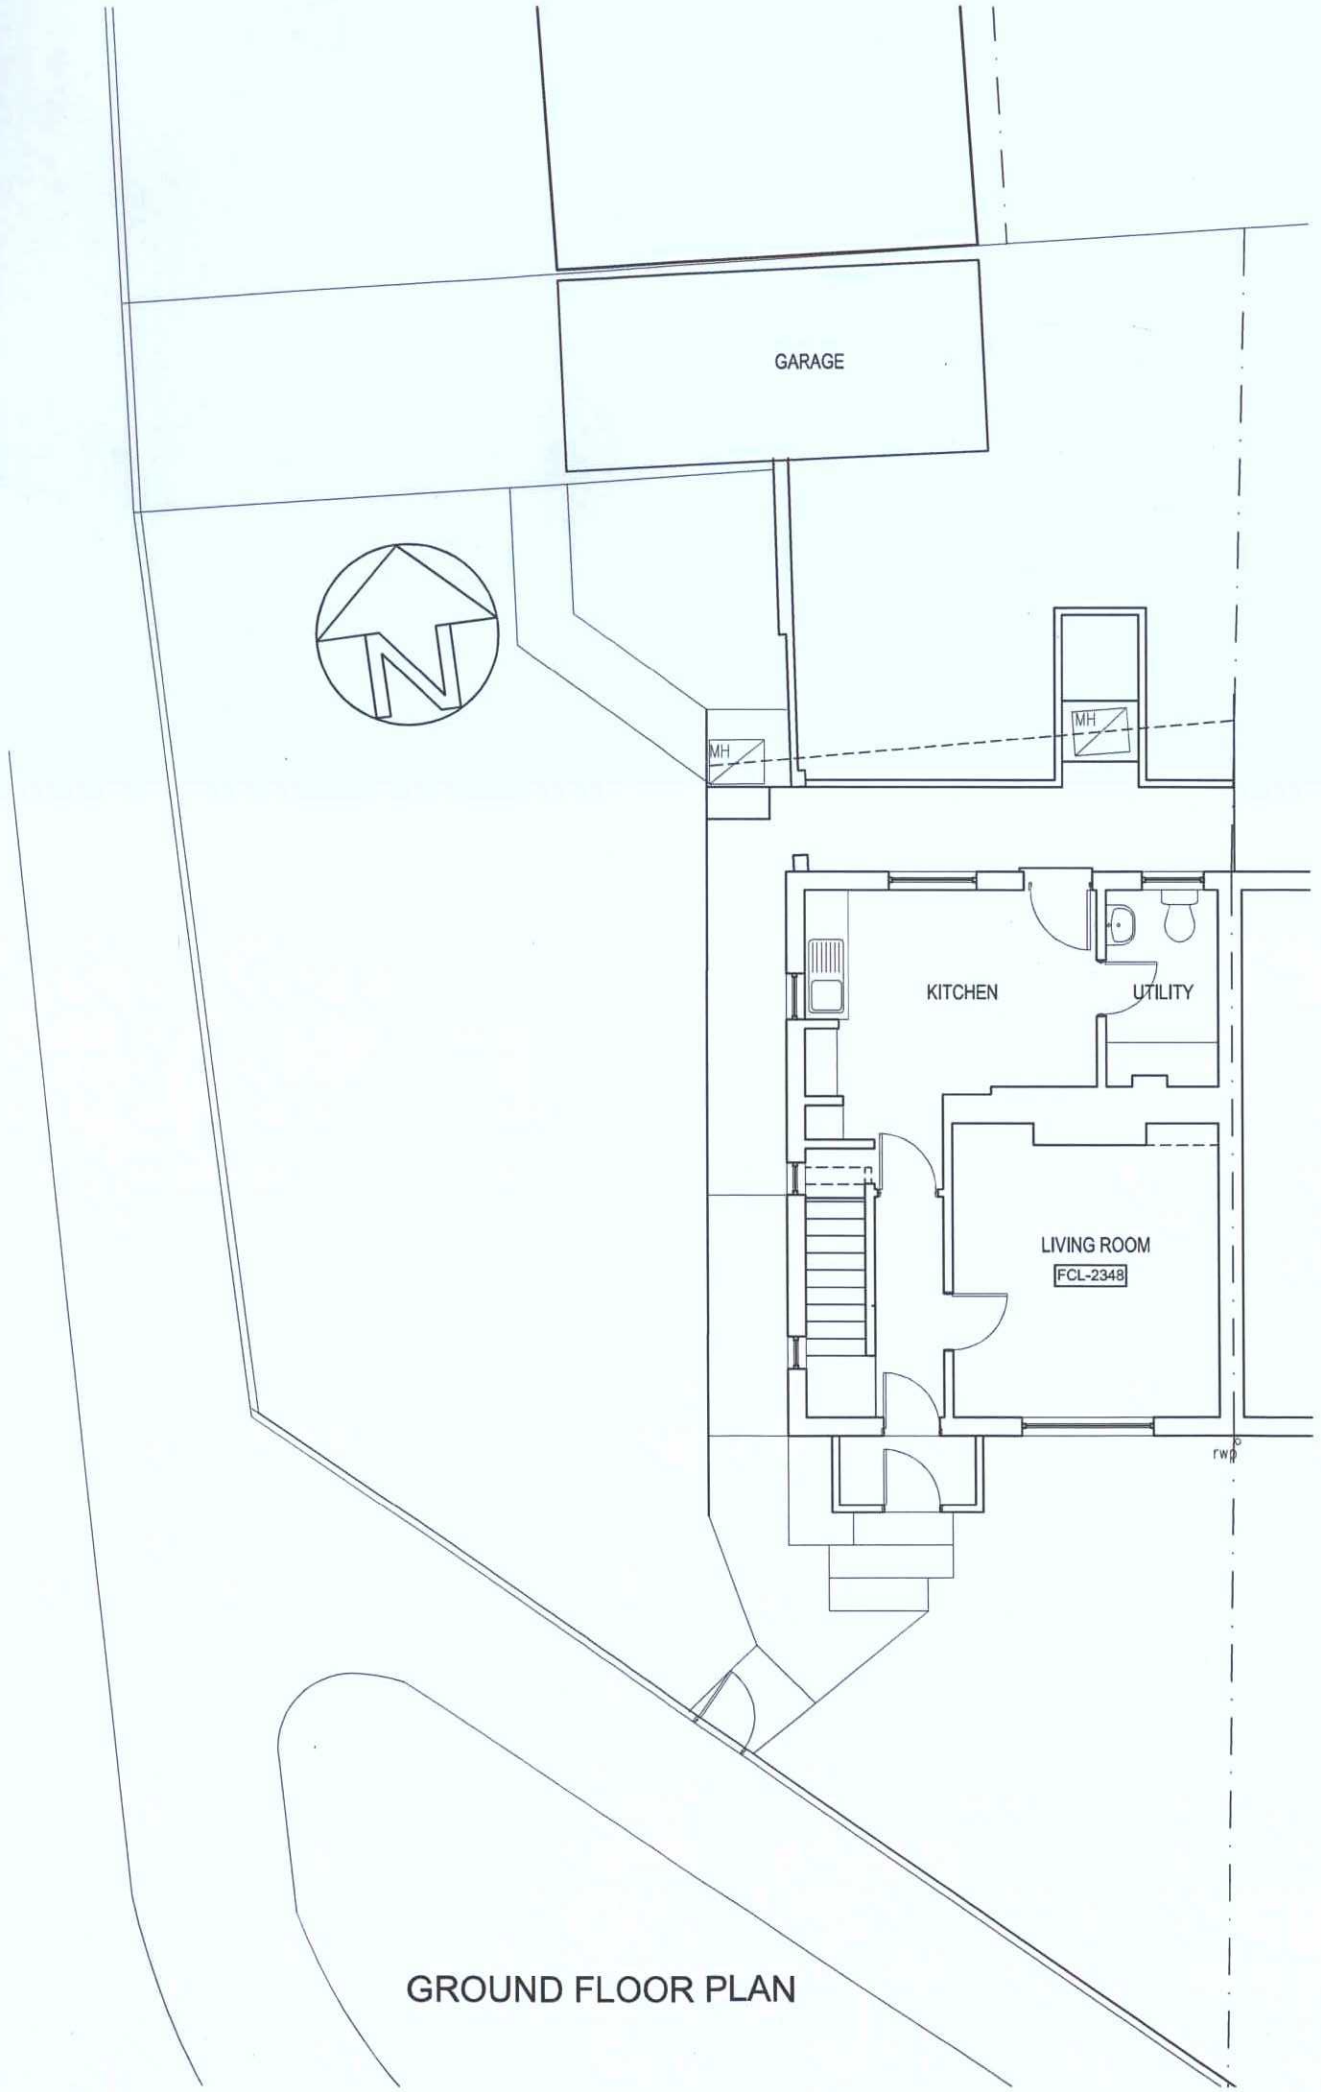


GROUND FLOOR PLAN

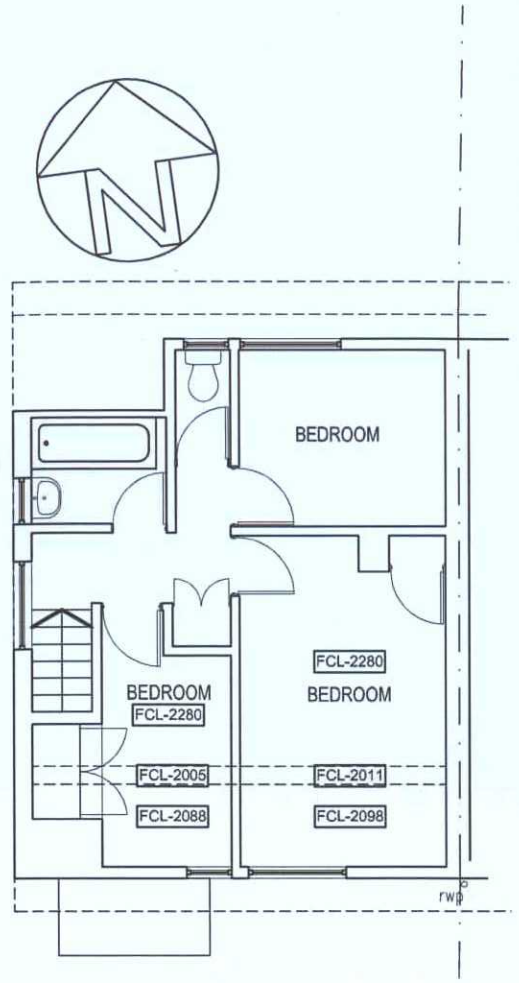


FIRST FLOOR PLAN

ADUR & WORTHING
PLANNING SERVICES
PLAN AWDM/ 0942/11
DATE VALID 12 MAR 2012

10 metres @ 1:100 on A3

1 metres @ 1:100 on A3

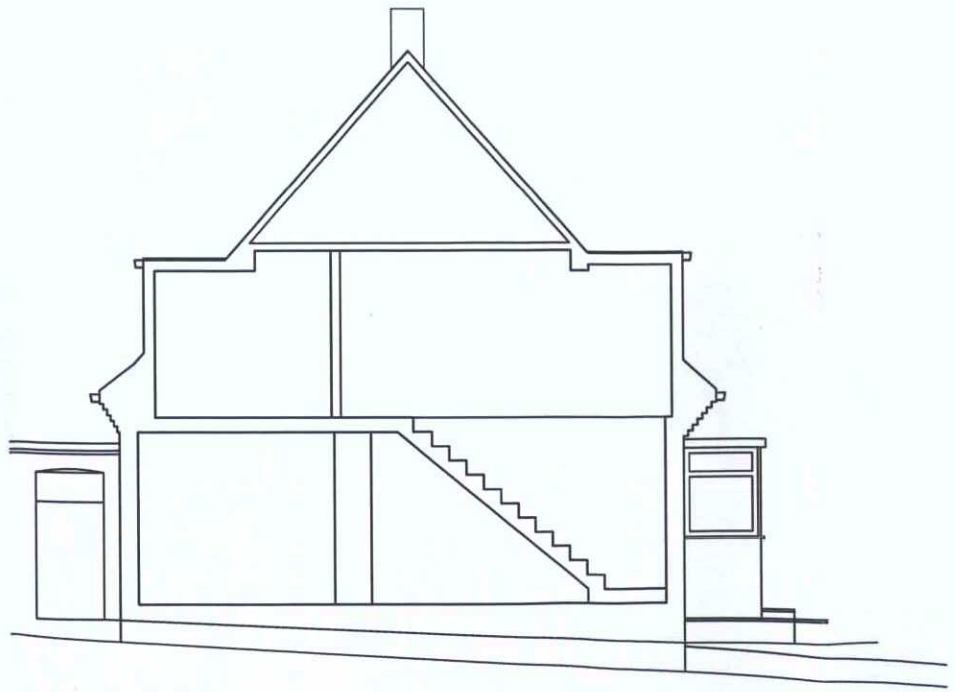

SECTION

rev.	date

These drawings should be approved by Local Authority Building Control or other appropriate checking Authority prior to commencement of the work.

No dimensions to be scaled from this drawing.
All dimensions to be checked on site.
This drawing is copyright.

client: Joanna and David Markvoort

project: 1 Queens Road
Southwick

drawing: Existing plans and Section

scale 1:100@A3 date 29.12.11

drawn CH

9 Kenton Road
Hove, East Sussex
BN3 4PG
tel: 01273 298217
fax: 01273 298217
e-mail: info@clairehaigharchitects.co.uk

Claire Haigh
Associates Ltd

CH 461 /002 rev.