SEE ENCOLSED STRUCTAL DETAIL

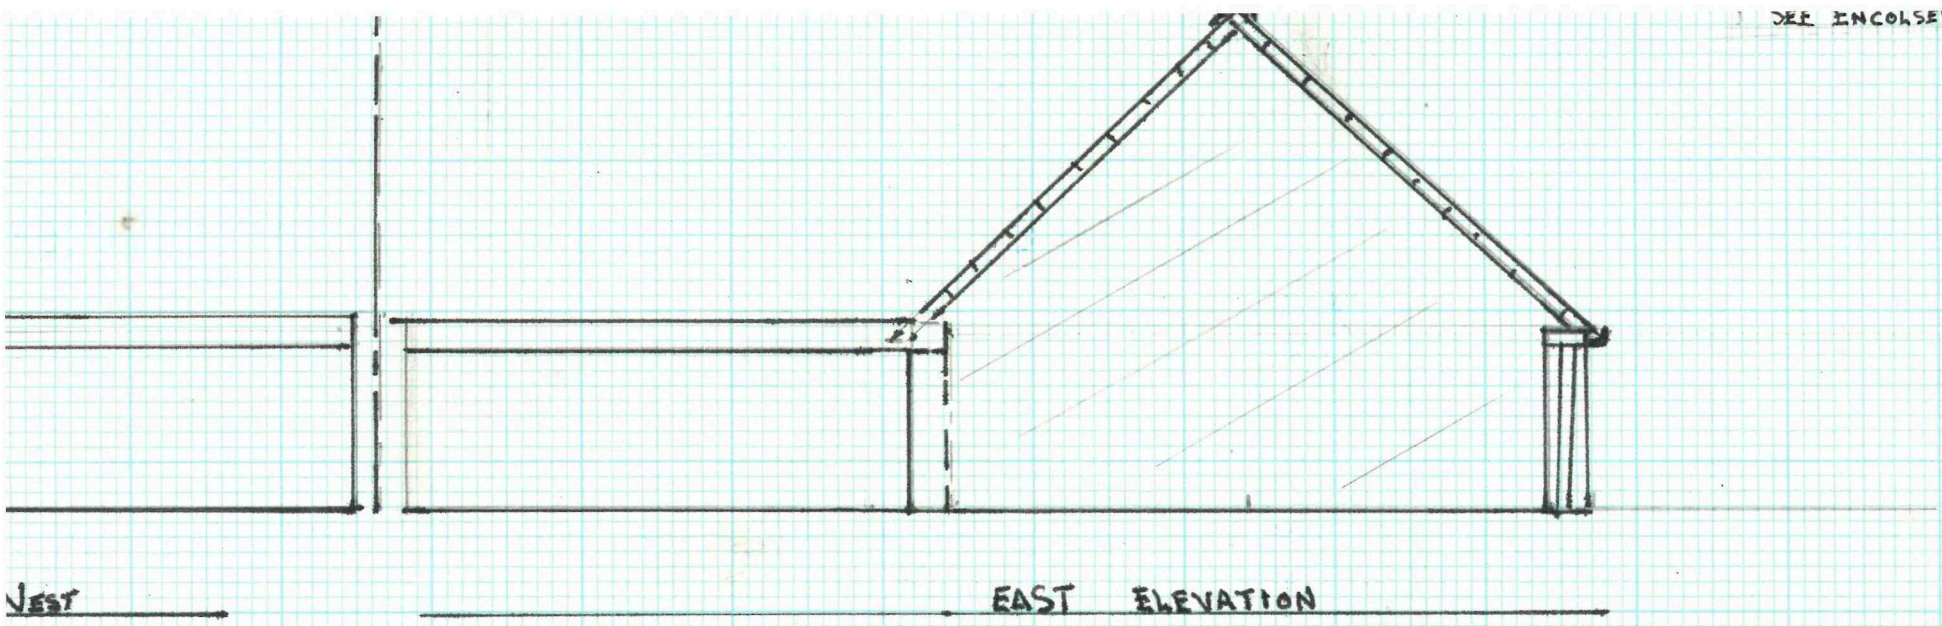

WEST

EAST ELEVATION

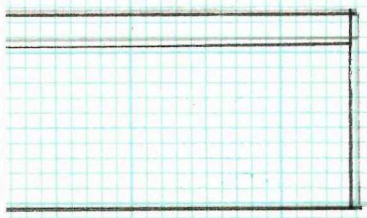

WALL PLATE HALF LAP

F 50mm x 100mm JOIST

0mm POLYCARBONATEE SHEETING

AGE

CONCRETE PLINTH

CONCRETE PLINTH

