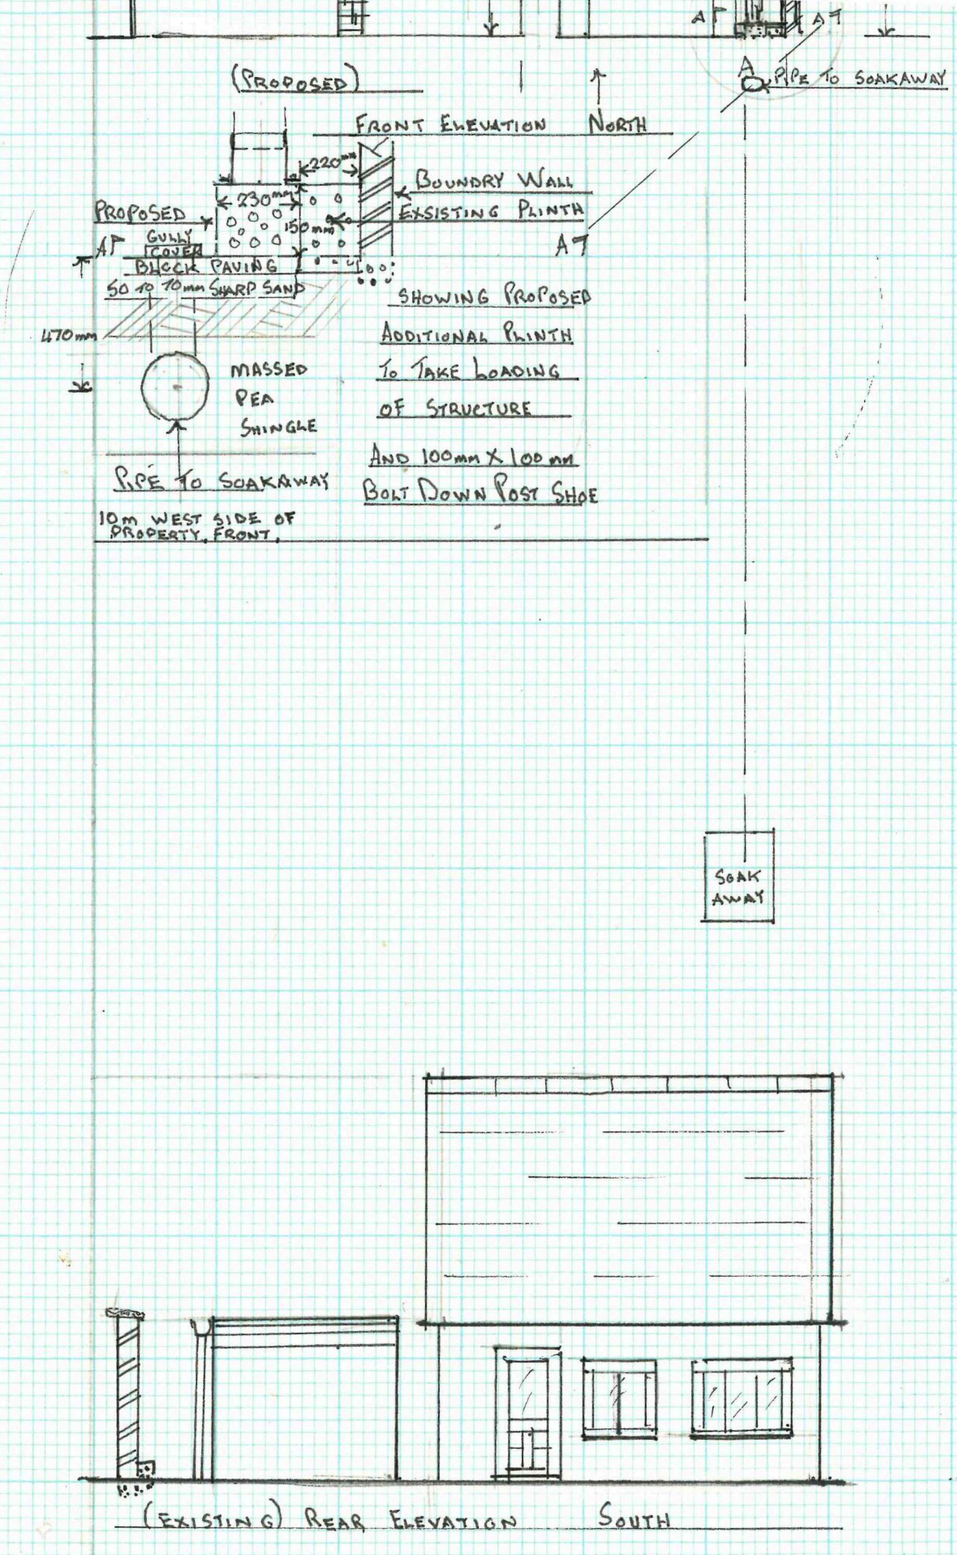
(PROPOSED)
FRONT ELEVATION
NORTH
220mm
230mm
150mm
BOUNDRY WALL
EXSISTING PLINTH
PROPOSED
GULLY COVER
BLOCK PAVING
50 to 70mm SHARP SAND
470mm
MASSED PEA SHINGLE
PIPE TO SOAKAWAY
10m WEST SIDE OF PROPERTY. FRONT.
SHOWING PROPOSED ADDITIONAL PLINTH TO TAKE LOADING OF STRUCTURE
AND 100mm X 100mm BOLT DOWN POST SHOE
A
A
A
A
PIPE TO SOAKAWAY
SOAK AWAY

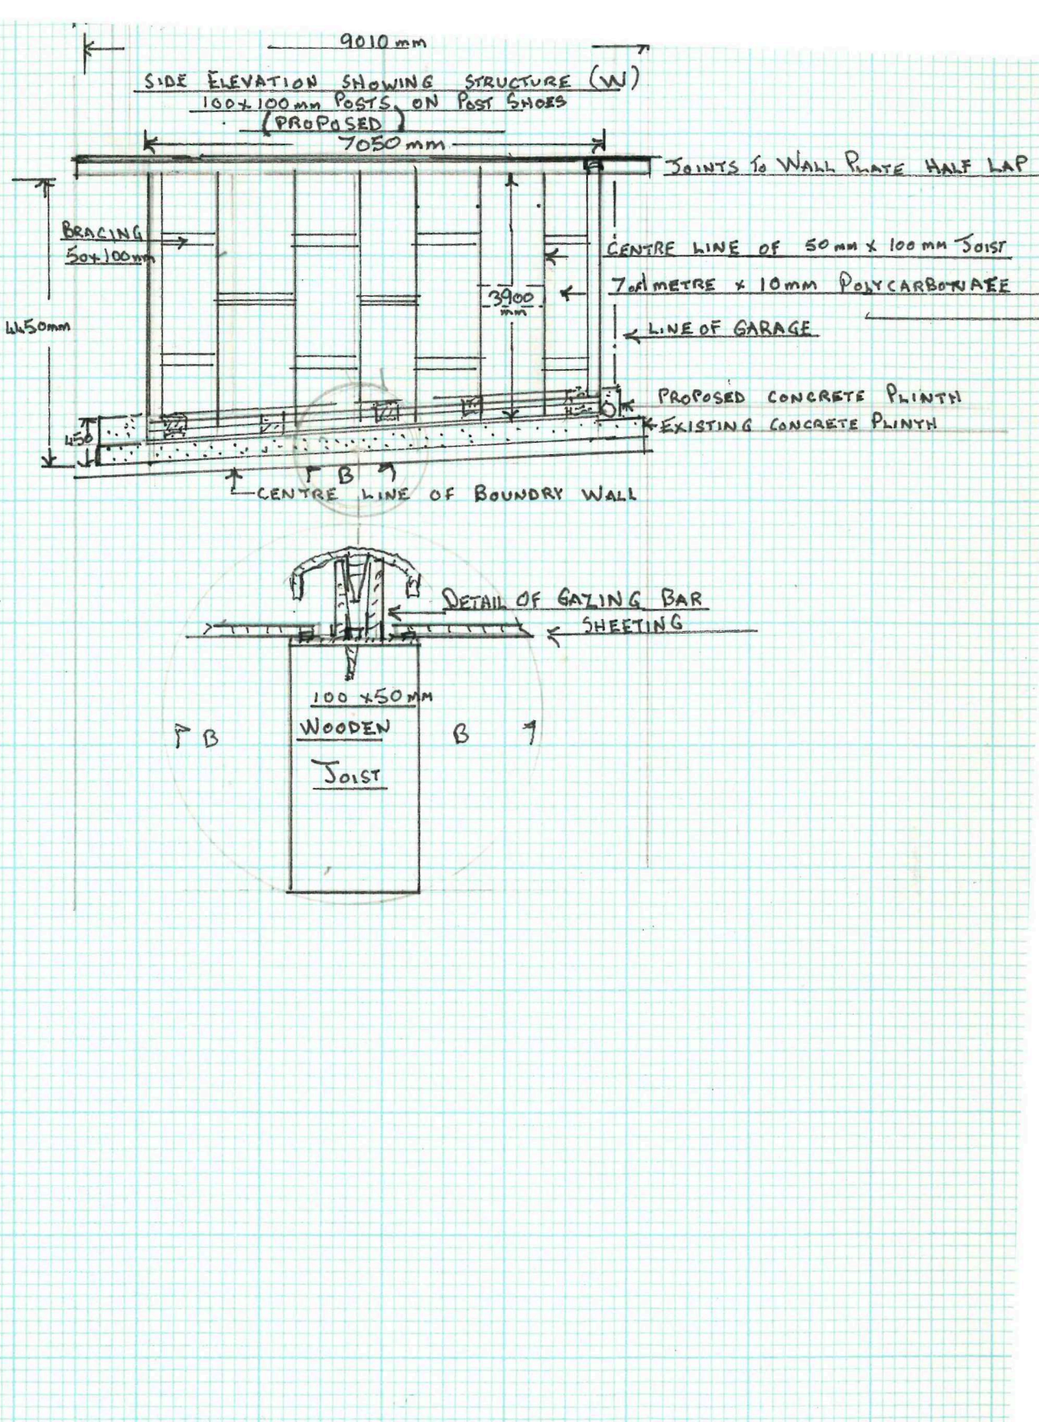
9010 mm
SIDE ELEVATION SHOWING STRUCTURE (W)
100 x 100mm POSTS ON POST SHOES
(PROPOSED)
7050mm
JOINTS TO WALL PLATE HALF LAP
BRACING
50x100mm
CENTRE LINE OF 50mm x 100mm JOIST
7m METRE x 10mm POLYCARBONATE
3900 mm
LINE OF GARAGE
4450mm
PROPOSED CONCRETE PLINTH
EXISTING CONCRETE PLINTH
450
B
B
CENTRE LINE OF BOUNDRY WALL

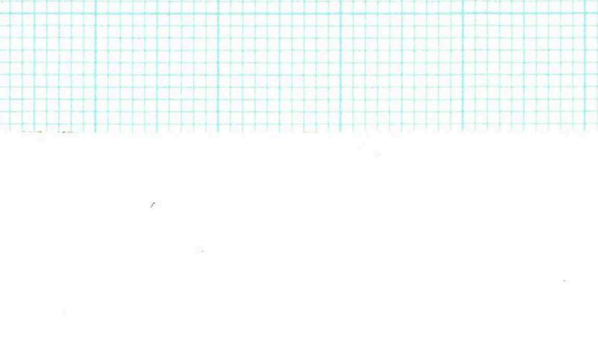
DETAIL OF GAZING BAR
SHEETING
100 x 50mm
WOODEN
JOIST
B
B

(EXISTING) REAR ELEVATION
SOUTH