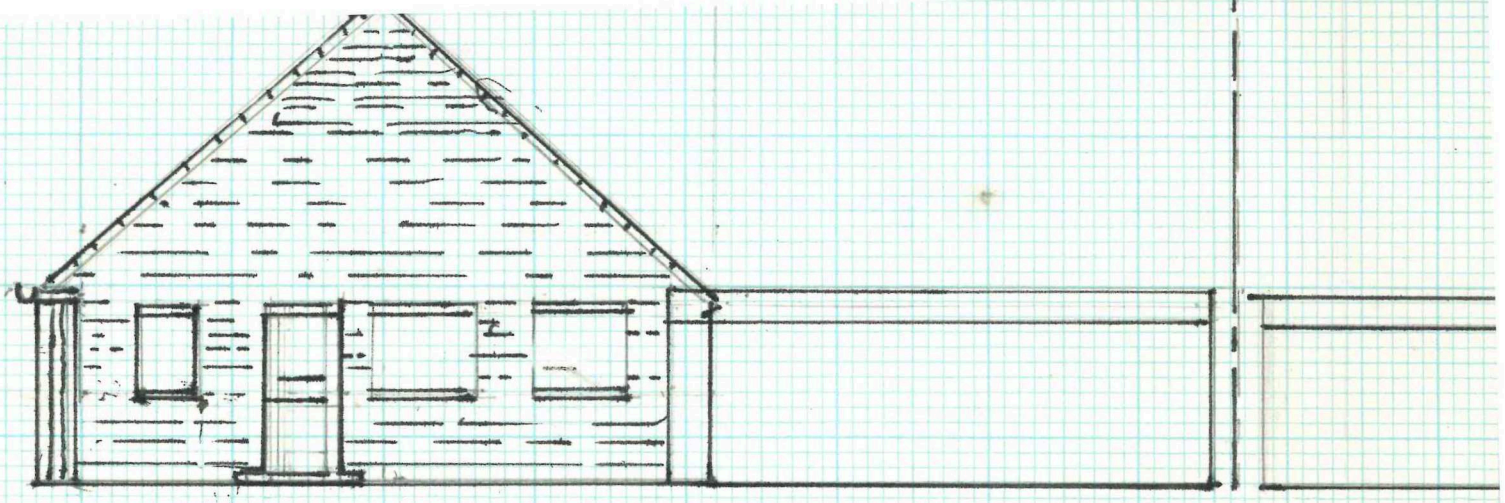

(EXISTING)

SIDE ELEVATION WEST

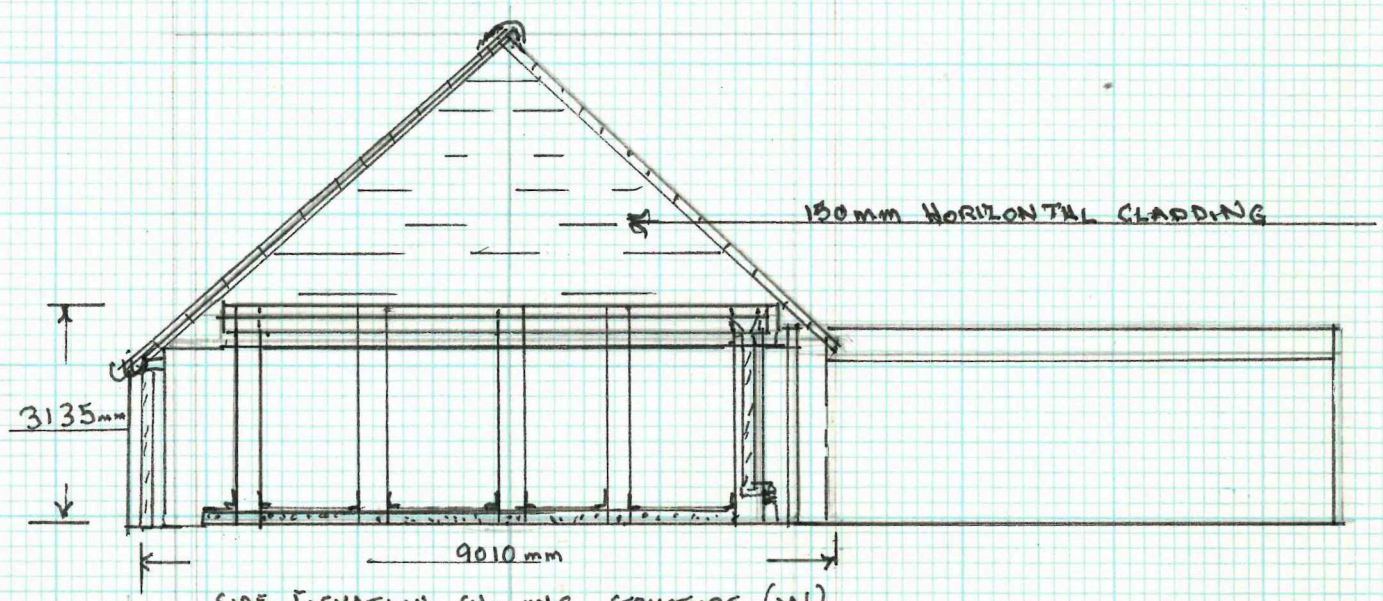

SIDE ELEVATION SHOWING STRUCTURE (W)
100x100mm POSTS ON POST SHOES
(PROPOSED)

