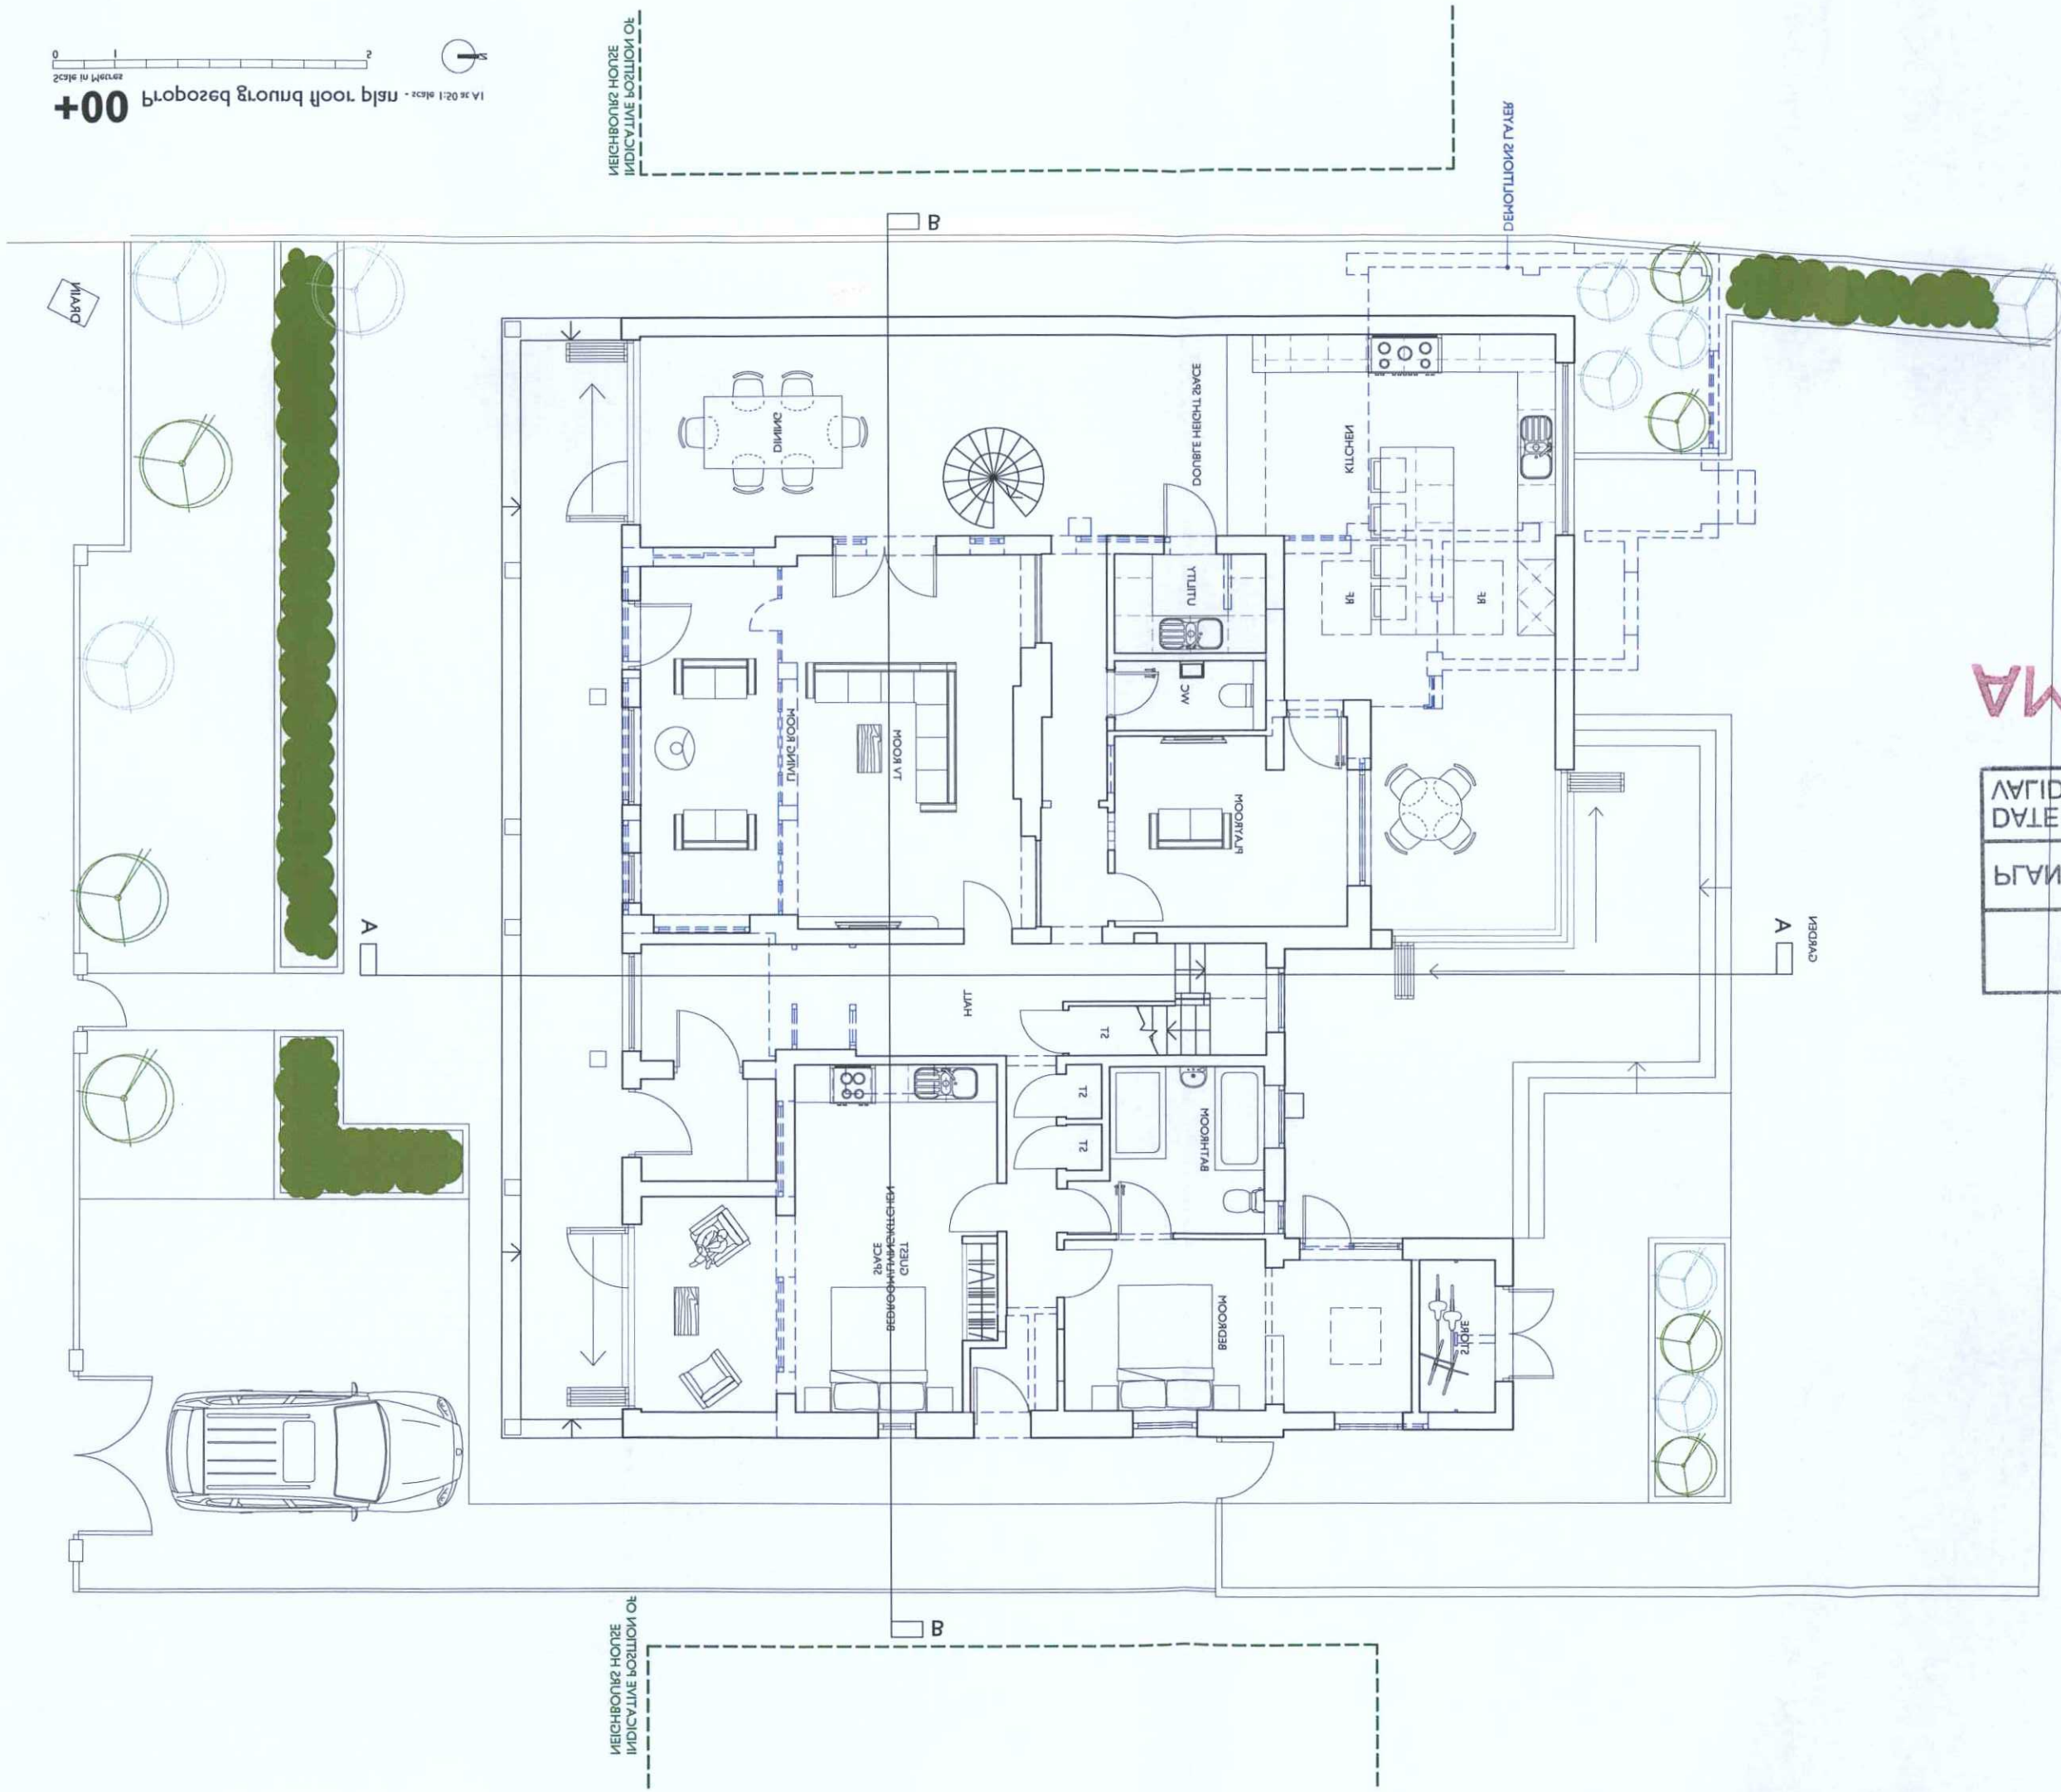

DO NOT SCALE FROM THIS DRAWING THIS DRAWING IS COPYRIGHT ©

FLOOR PLAN PROPOSED GROUND	0975-PA-010
DRAWING	NUMBER
	B
	REVISION
MR AND MRS PRATT	1:100 @ A3 1:50 @ A1
CLIENT	SCALE
	11/13
	DATE
BUKE SRL SHOREHAM TO FORT RD	DRAWN
	LRA
	CHECKED
	LRA

Liam Russell Architects
architecture and development

REVISION

PLANNING CONSENT
APPLICATION FOR DETAILED

AMENDMENT

DATE	12/1/14
PLAN	AWDM/1202/13

ADUR & WORTHING
PLANNING SERVICES

Only figured dimensions are to be used. All dimensions to be checked on site.

Please note: Refer to 'type' of drawing below; planning drawings should only be treated as such.

Notes