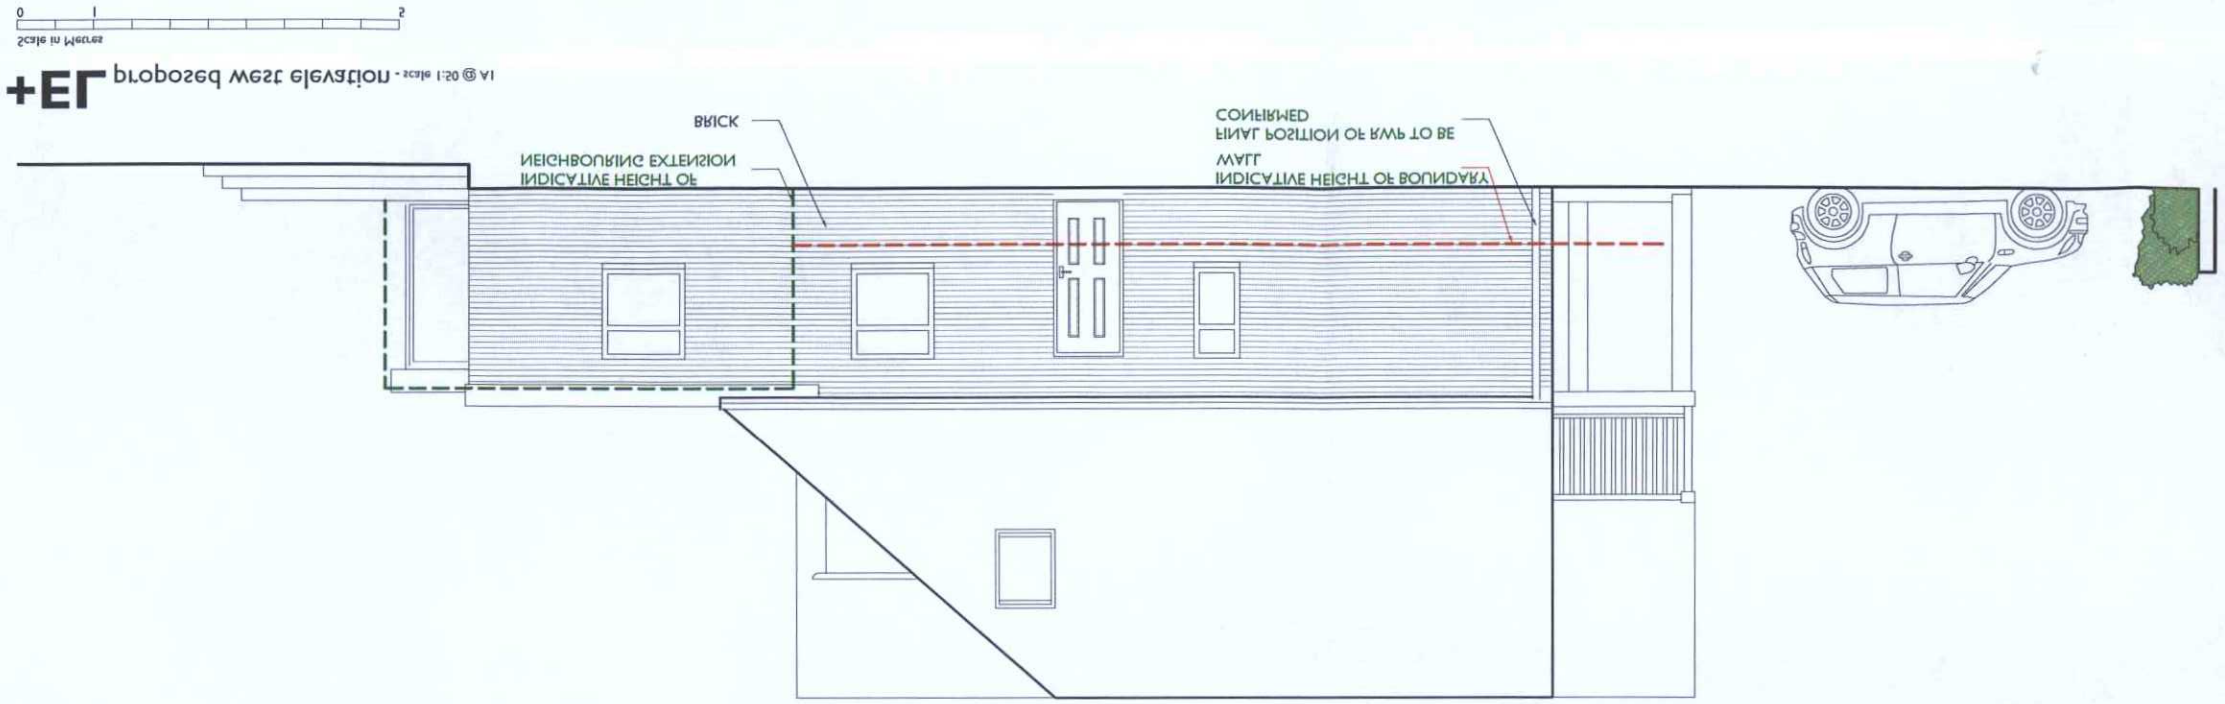

+EL proposed west elevation - scale 1:20 @ A1

Scale in Metres

0 1 2

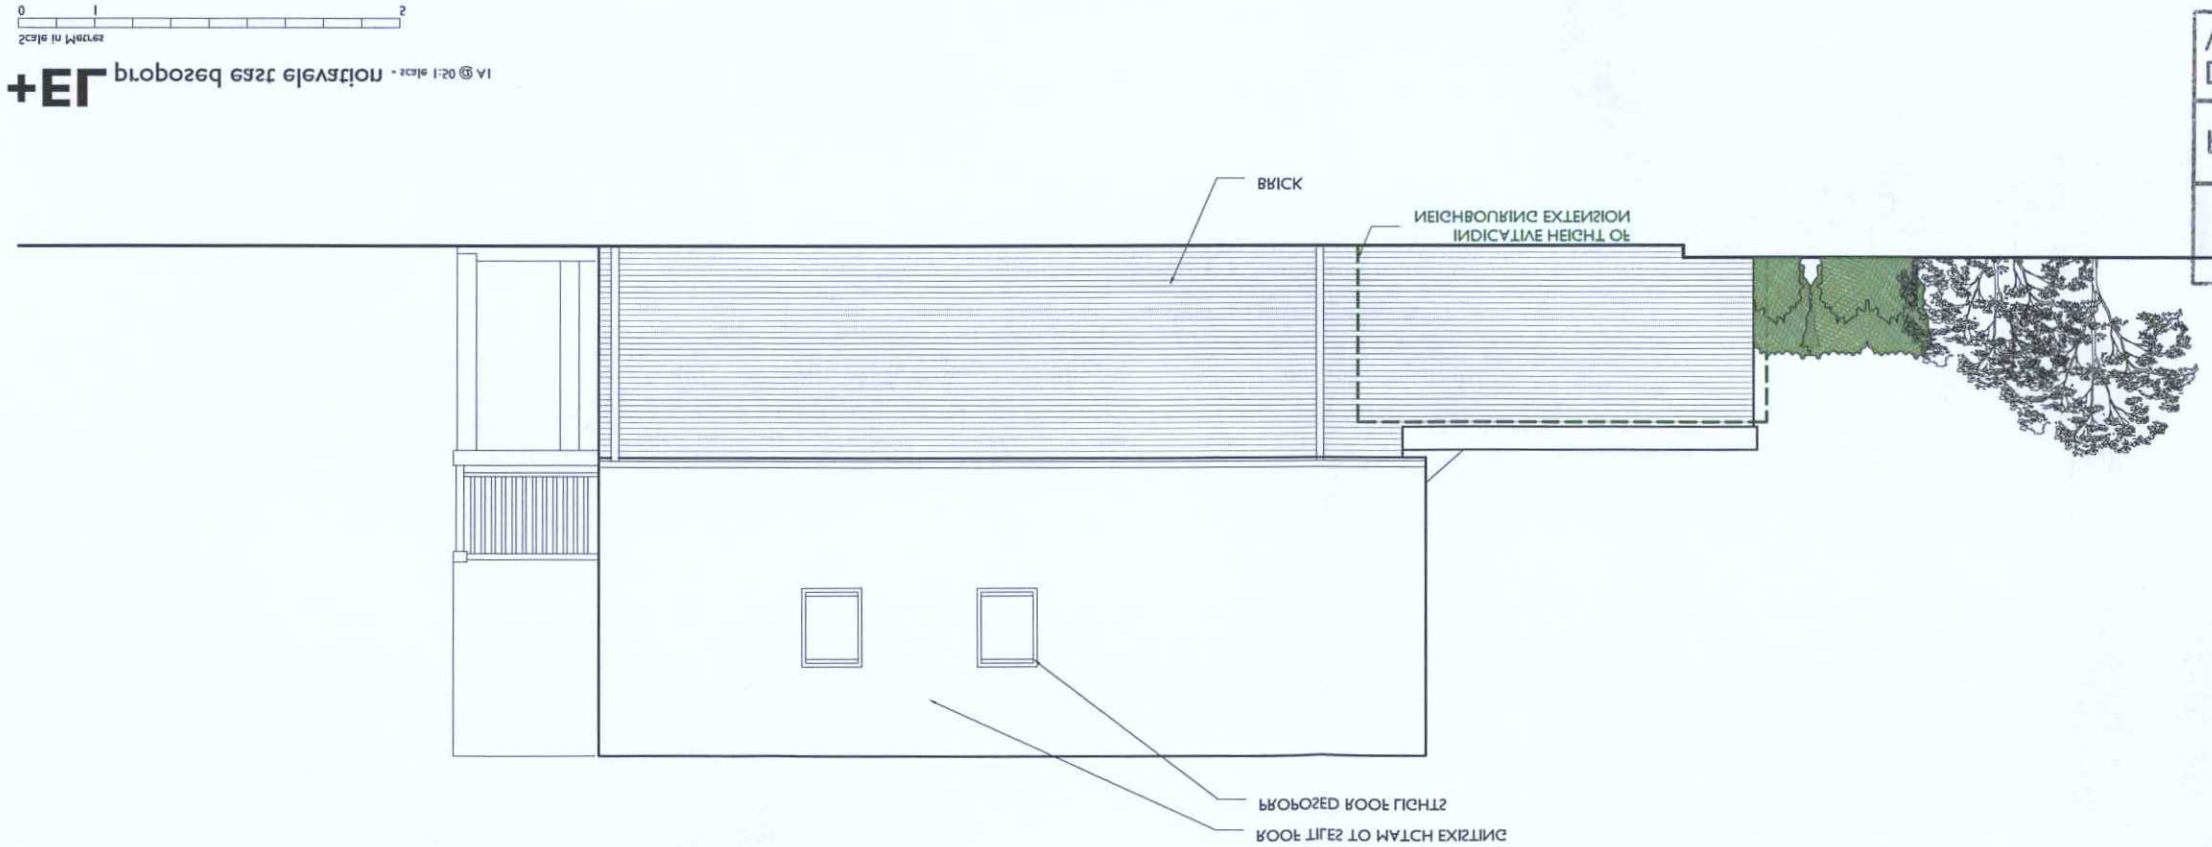

+EL proposed east elevation - scale 1:20 @ A1

Scale in Metres

0 1 2

APPLICATION FOR DETAILED
PLANNING CONSENT

REVISION

Liam Russell Architects
architecture and development

The Station, 3 Broad Road Mews, Rogerstown, Rolstown, Fingal, Ward Station, Blake Ave, Ltd.
• 1 +44 (0)843 180 3434 • +44(0)843 180 3434 www.liamrussellarchitects.com •
Liam Russell Architects Ltd registered in England and Wales Reg. No. 6458838

JOB	3 OLD FORT RD SHOREHAM BN43 5RJ
CLIENT	MR AND MRS PRATT
DRAWING	PROPOSED ELEVATIONS
DRAWN	LRA
CHECKED	LRA
DATE	11/13
SCALE	1:20 @ A1 1:100 @ A3
REVISION	B
NUMBER	0375-PA-014

DO NOT SCALE FROM THIS DRAWING. THIS DRAWING IS COPYRIGHT ©

AMENDMENT

ADUR & WORTHING PLANNING SERVICES	
PLAN	AWDM/1202/13
DATE	12/11/14
VALID	

Only figured dimensions are to be used. All dimensions to be checked on site.

Please note: Refer to 'type' of drawing below; planning drawings should only be treated as such.

Notes